# 照明器具のデザイン

COME UP

考案

# 条件を整える

1. どのような空間
2. どのように使う照明
3. どんな大きさ

# 空間にあてはめる


1. 空間の何処

2. 空間の大きさは

3. デザインの方向性

# 描いて見よう

1. 平面図
2. 展開図
3. 3D　パース

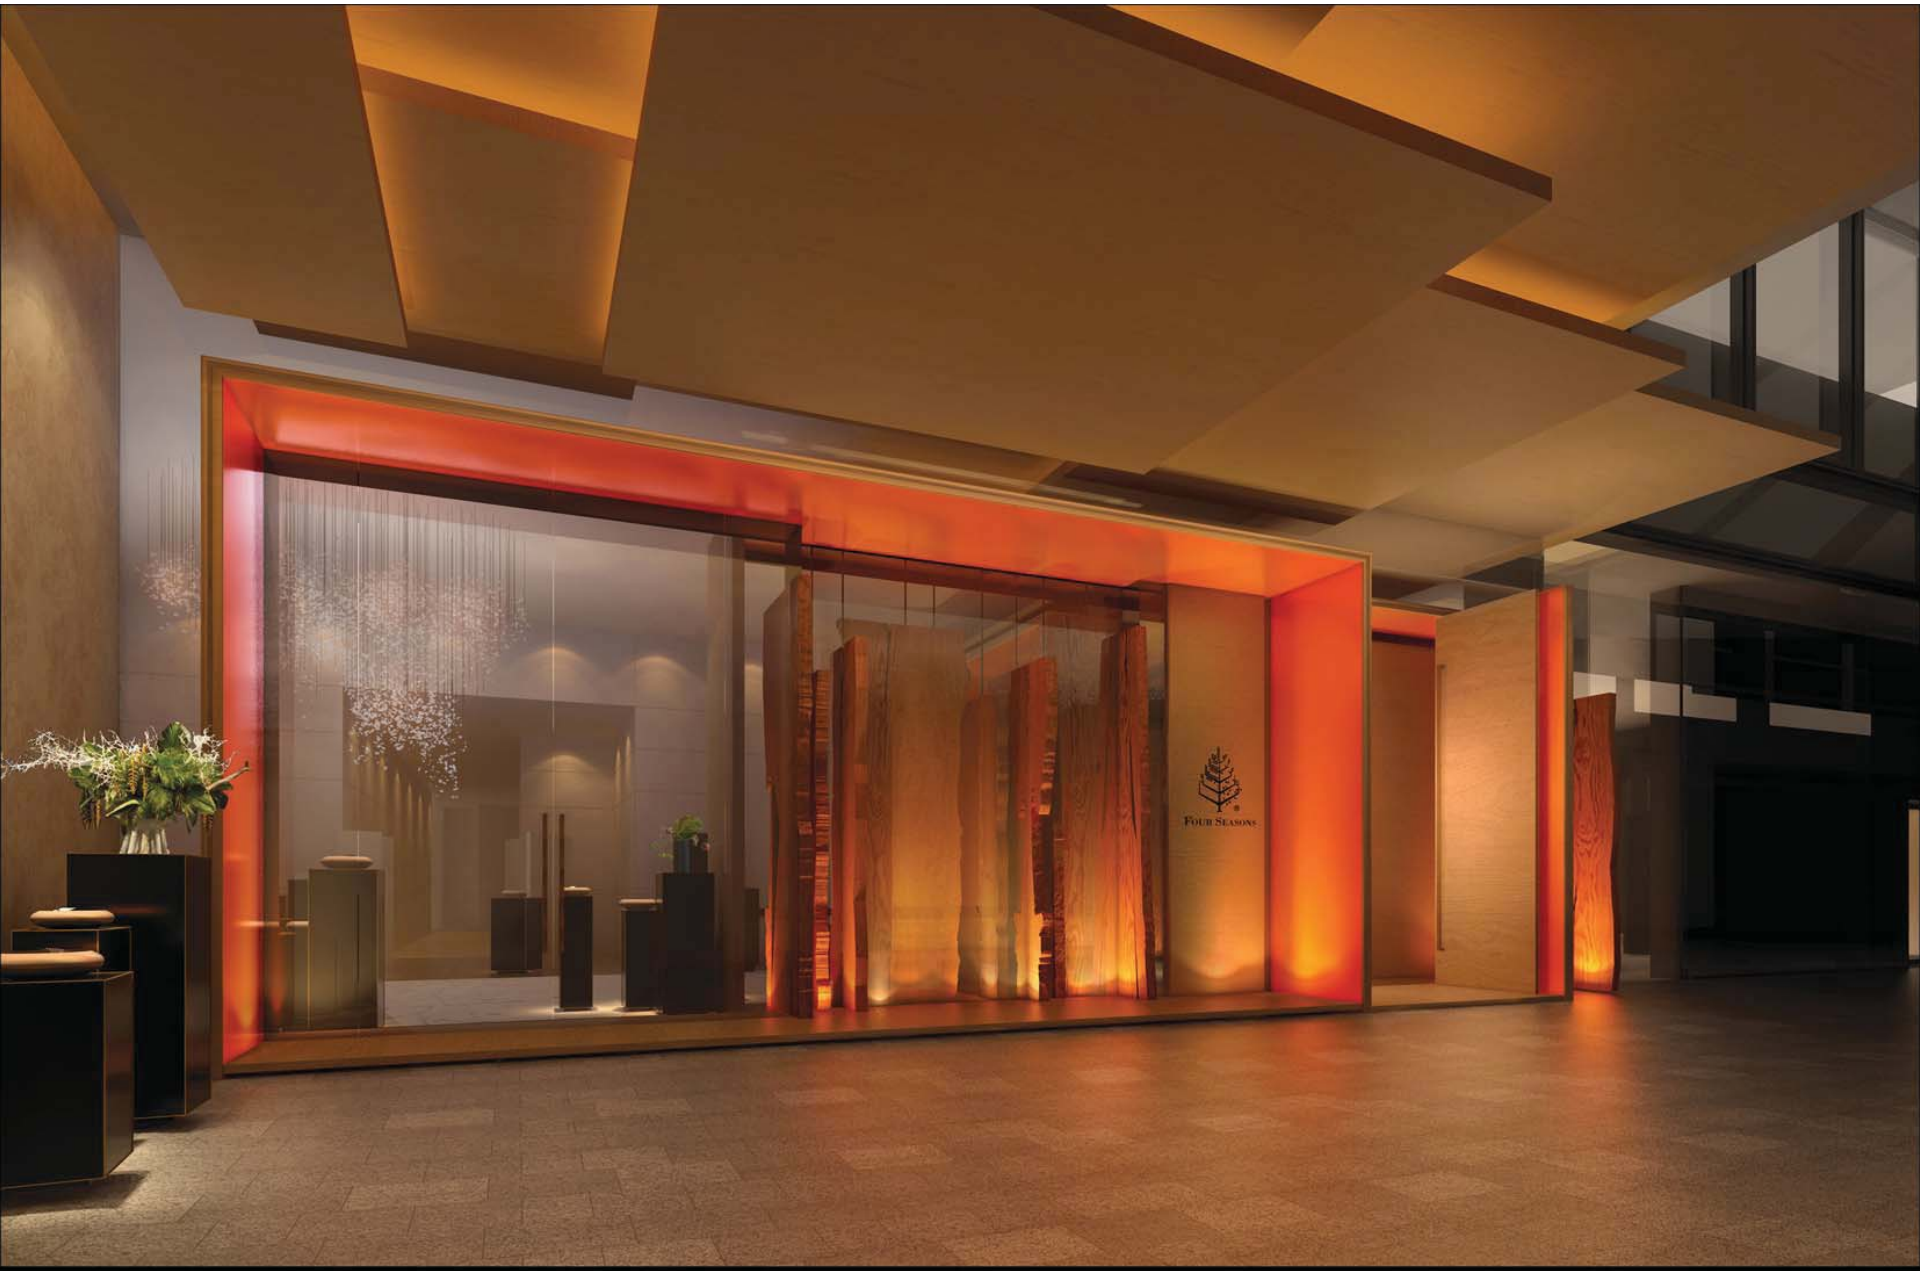


DENNISTON
INTERNATIONAL ARCHITECTS & PLANNERS LTD.

**FOUR SEASONS HOTEL OTEMACHI**
**GF LIFT LOBBY - VIEW 1**

**MITSUI & CO. LTD. and**
**MITSUI FUDOSAN CO. LTD.**
**25th MAY 2016**




DENNISTON
INTERNATIONAL ARCHITECTS & PLANNERS LTD.

**FOUR SEASONS HOTEL OTEMACHI**
HOTEL GROUND FLOOR - ENTRY LEVEL
FURNITURE LAYOUT PLAN

MITSUI & CO. LTD. and
MITSUI FUDOSAN CO. LTD.


25th MAY 2016




DENNISTON
INTERNATIONAL ARCHITECTS & PLANNERS LTD.

**FOUR SEASONS HOTEL OTEMACHI**
**GROUND FLOOR**
**MATERIAL BOARD**

**MITSUI & CO. LTD. and**
**MITSUI FUDOSAN CO. LTD.**
**25 MAY 2016**

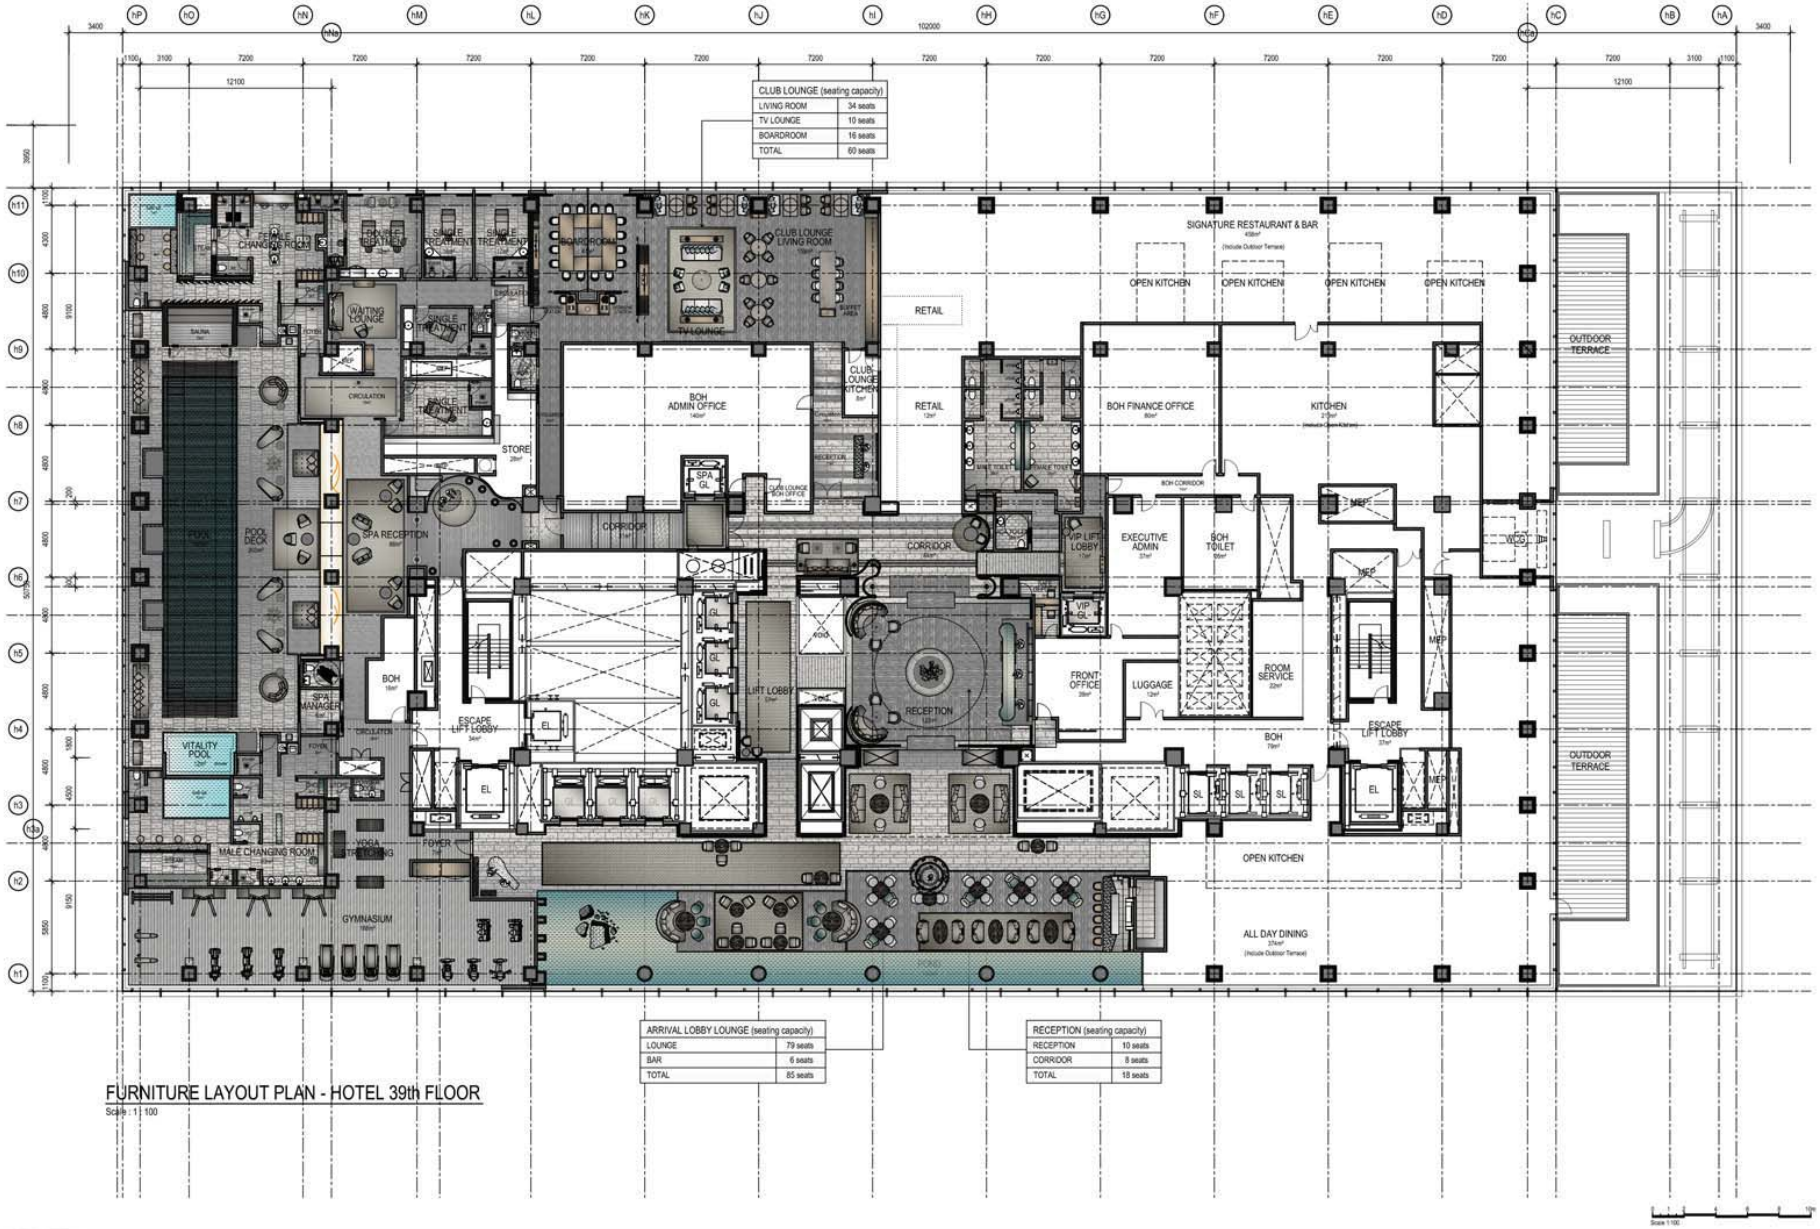


FURNITURE LAYOUT PLAN - HOTEL 39th FLOOR

Scale : 1 : 100

DENNISTON
INTERNATIONAL ARCHITECTS & PLANNERS LTD.

**FOUR SEASONS HOTEL OTEMACHI**
**HOTEL 39TH FLOOR**
**FURNITURE LAYOUT PLAN**

MITSUI & CO. LTD. and
MITSUI FUDOSAN CO. LTD.

25th MAY 2016



DENNISTON
INTERNATIONAL ARCHITECTS & PLANNERS LTD.

**FOUR SEASONS HOTEL OTEMACHI**
**LOUNGE BAR VIEW**

**MITSUI & CO. LTD. and**
**MITSUI FUDOSAN CO. LTD.**
**25th MAY 2016**



DENNISTON
INTERNATIONAL ARCHITECTS & PLANNERS LTD.

**FOUR SEASONS HOTEL OTEMACHI**
**LOUNGE BAR VIEW**

**MITSUI & CO. LTD. and**
**MITSUI FUDOSAN CO. LTD.**
**25th MAY 2016**








DENNISTON
INTERNATIONAL ARCHITECTS & PLANNERS LTD.

**FOUR SEASONS HOTEL OTEMACHI**
**ARRIVAL LOUNGE**

MITSUI & CO. LTD. and
MITSUI FUDOSAN CO. LTD.
25th MAY 2016

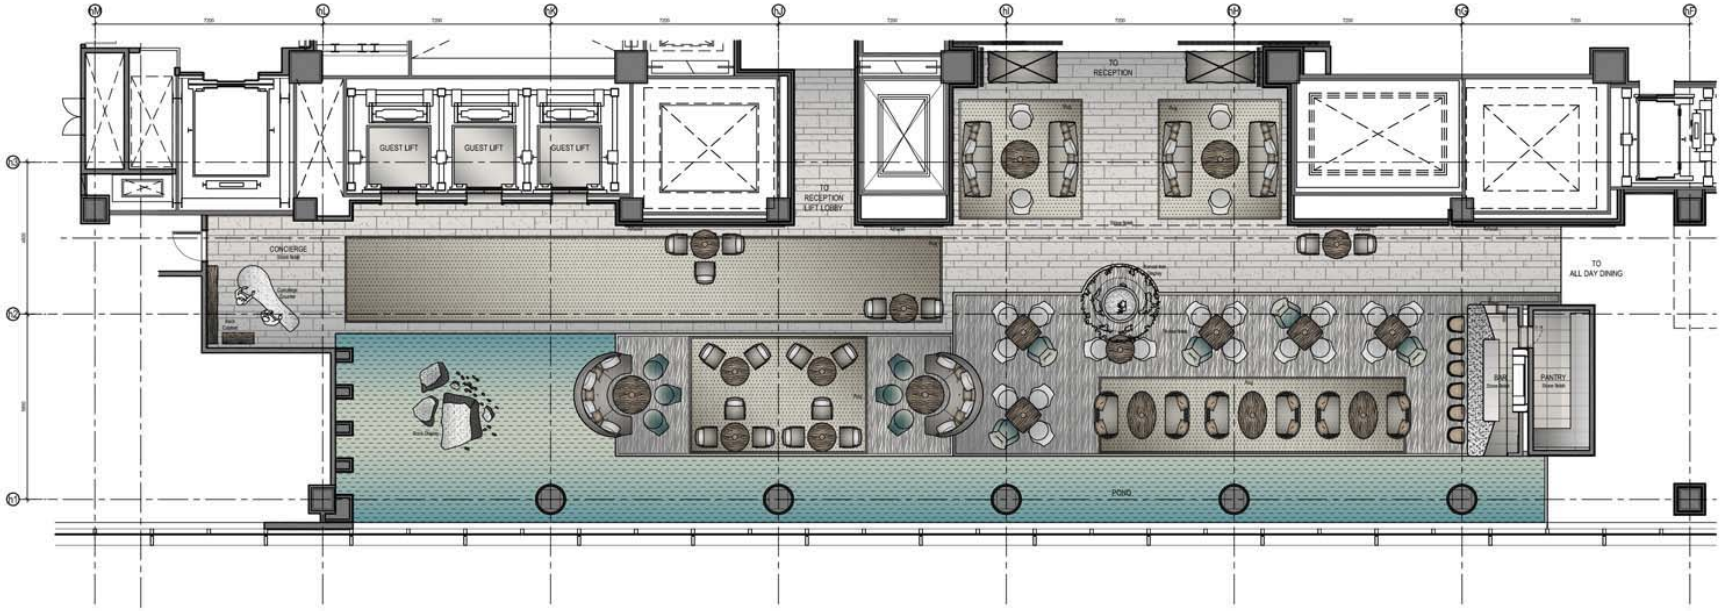



| ARRIVAL LOBBY LOUNGE (seating capacity) | |
|---|---|
| LOUNGE | 79 seats |
| BAR | 6 seats |
| TOTAL | 85 seats |

DENNISTON
INTERNATIONAL ARCHITECTS & PLANNERS LTD.

**FOUR SEASONS HOTEL OTEMACHI**
**HOTEL 39TH FLOOR - ARRIVAL LOBBY LOUNGE**
**FURNITURE LAYOUT PLAN**

**MITSUI & CO. LTD. and**
**MITSUI FUDOSAN CO. LTD.**

**25th MAY 2016**

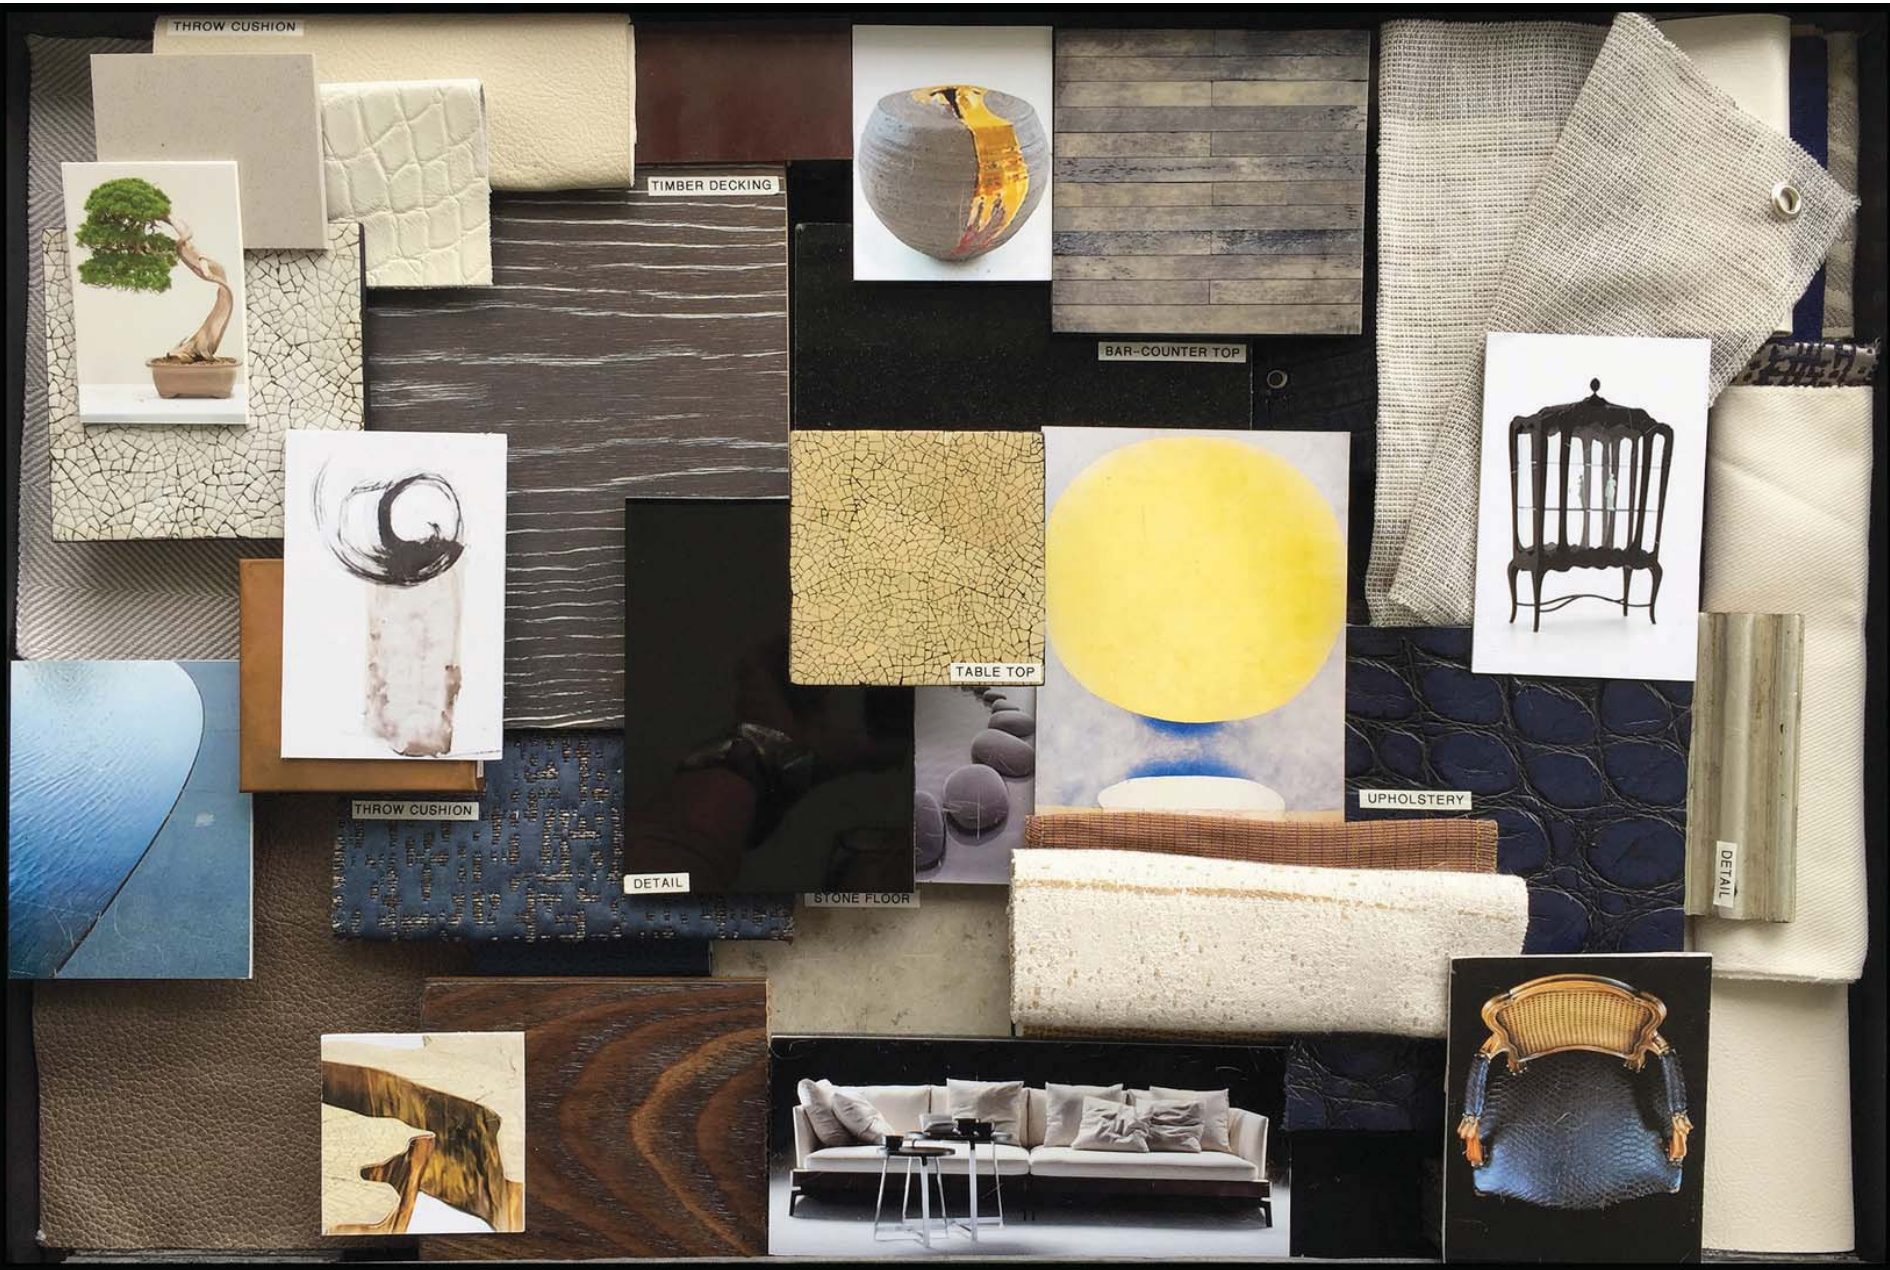


DENNISTON
INTERNATIONAL ARCHITECTS & PLANNERS LTD.

**FOUR SEASONS HOTEL OTEMACHI**
**LOBBY LOUNGE & BAR**
**MATERIAL BOARD**


**MITSUI & CO. LTD. and**
**MITSUI FUDOSAN CO. LTD.**
**25 MAY 2016**



DENNISTON
INTERNATIONAL ARCHITECTS & PLANNERS LTD.

**FOUR SEASONS HOTEL OTEMACHI**
**RECEPTION VIEW**

**MITSUI & CO. LTD. and**
**MITSUI FUDOSAN CO. LTD.**
**25th MAY 2016**

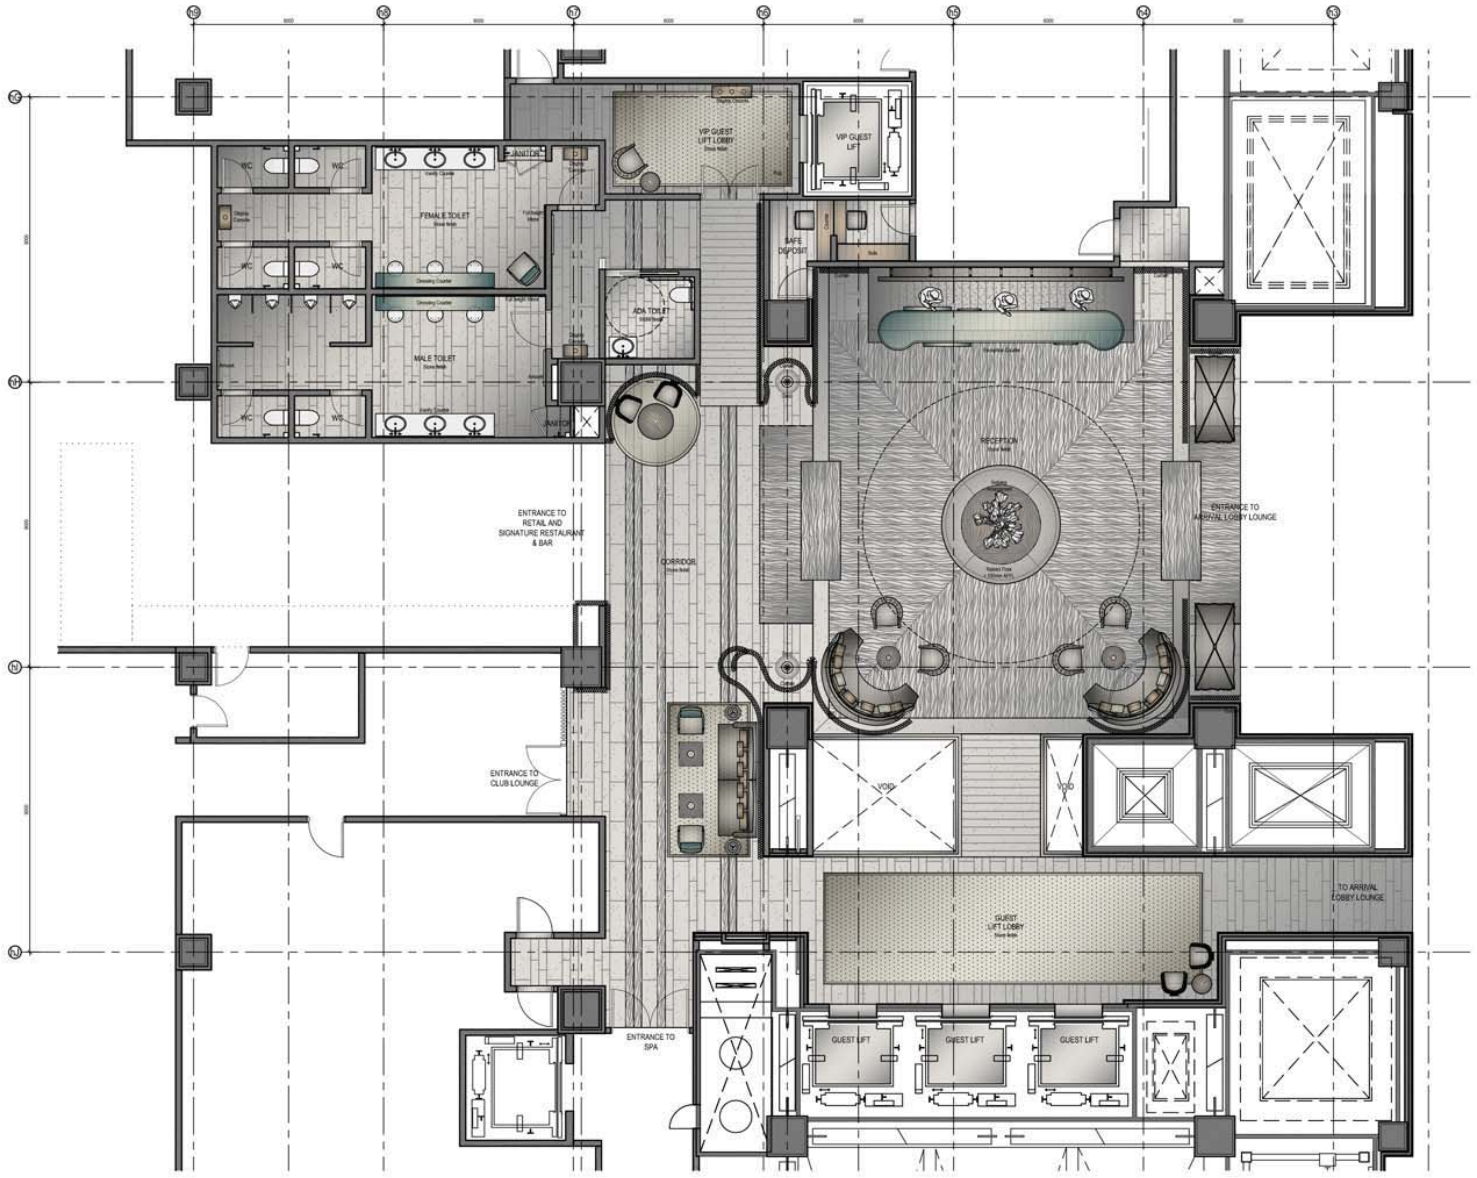


| RECEPTION (seating capacity) | |
|---|---|
| RECEPTION | 10 seats |
| CORRIDOR | 8 seats |
| TOTAL | 18 seats |


Scale 1:40

DENNISTON
INTERNATIONAL ARCHITECTS & PLANNERS LTD.

**FOUR SEASONS HOTEL OTEMACHI**
**HOTEL 39TH FLOOR - RECEPTION**
**FURNITURE LAYOUT PLAN**

**MITSUI & CO. LTD. and MITSUI FUDOSAN CO. LTD.**

**25th MAY 2016**

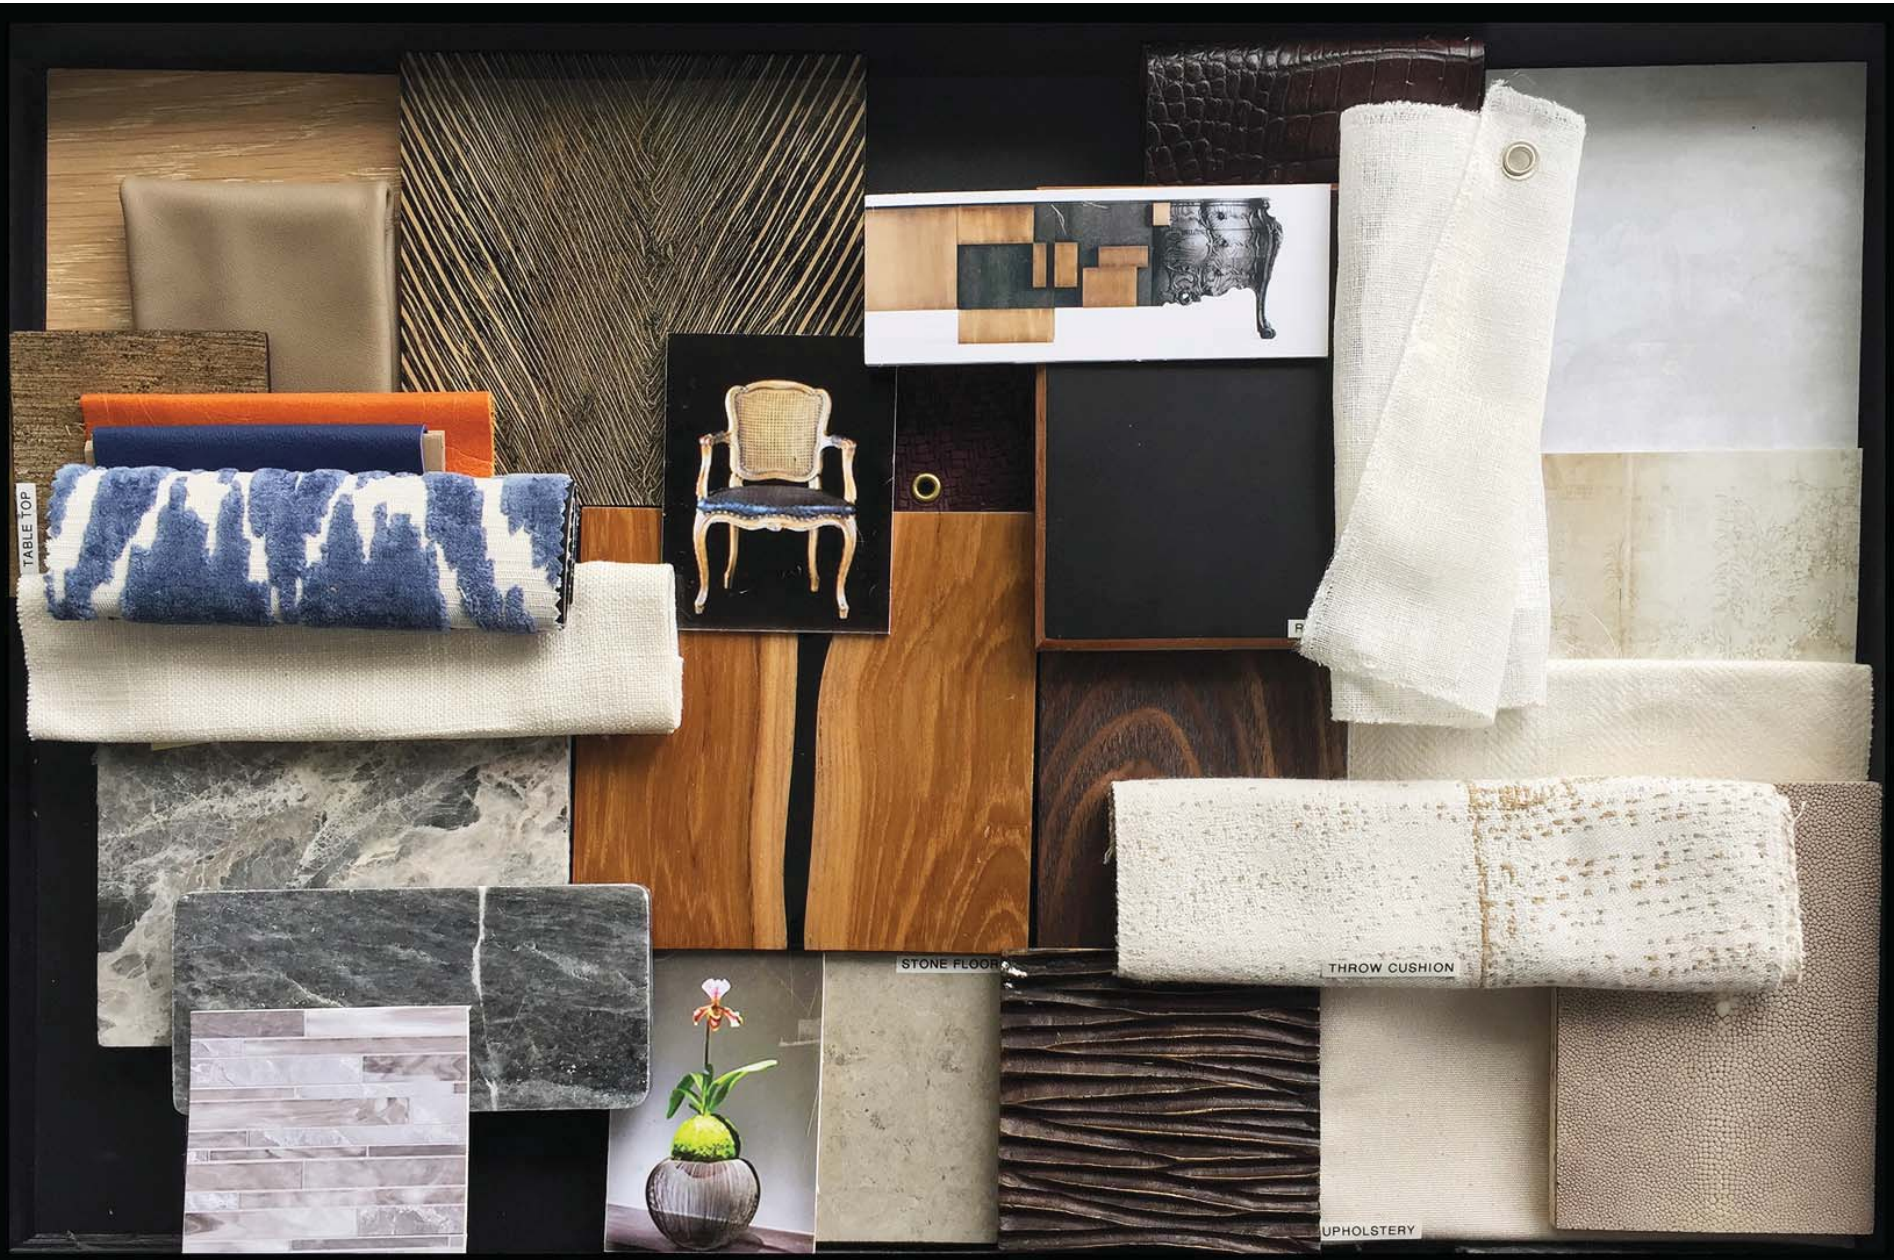


DENNISTON
INTERNATIONAL ARCHITECTS & PLANNERS LTD.

**FOUR SEASONS HOTEL OTEMACHI**
**HOTEL RECEPTION & CLUB LOUNGE**
**MATERIAL BOARD**

**MITSUI & CO. LTD. and**
**MITSUI FUDOSAN CO. LTD.**
**25 MAY 2016**



DENNISTON
INTERNATIONAL ARCHITECTS & PLANNERS LTD.

**FOUR SEASONS HOTEL OTEMACHI**
**SPA RECEPTION**


**MITSUI & CO. LTD. and**
**MITSUI FUDOSAN CO. LTD.**
**25th MAY 2016**



DENNISTON
INTERNATIONAL ARCHITECTS & PLANNERS LTD.


**FOUR SEASONS HOTEL OTEMACHI**
**SPA POOL**

**MITSUI & CO. LTD. and**
**MITSUI FUDOSAN CO. LTD.**
**25th MAY 2016**

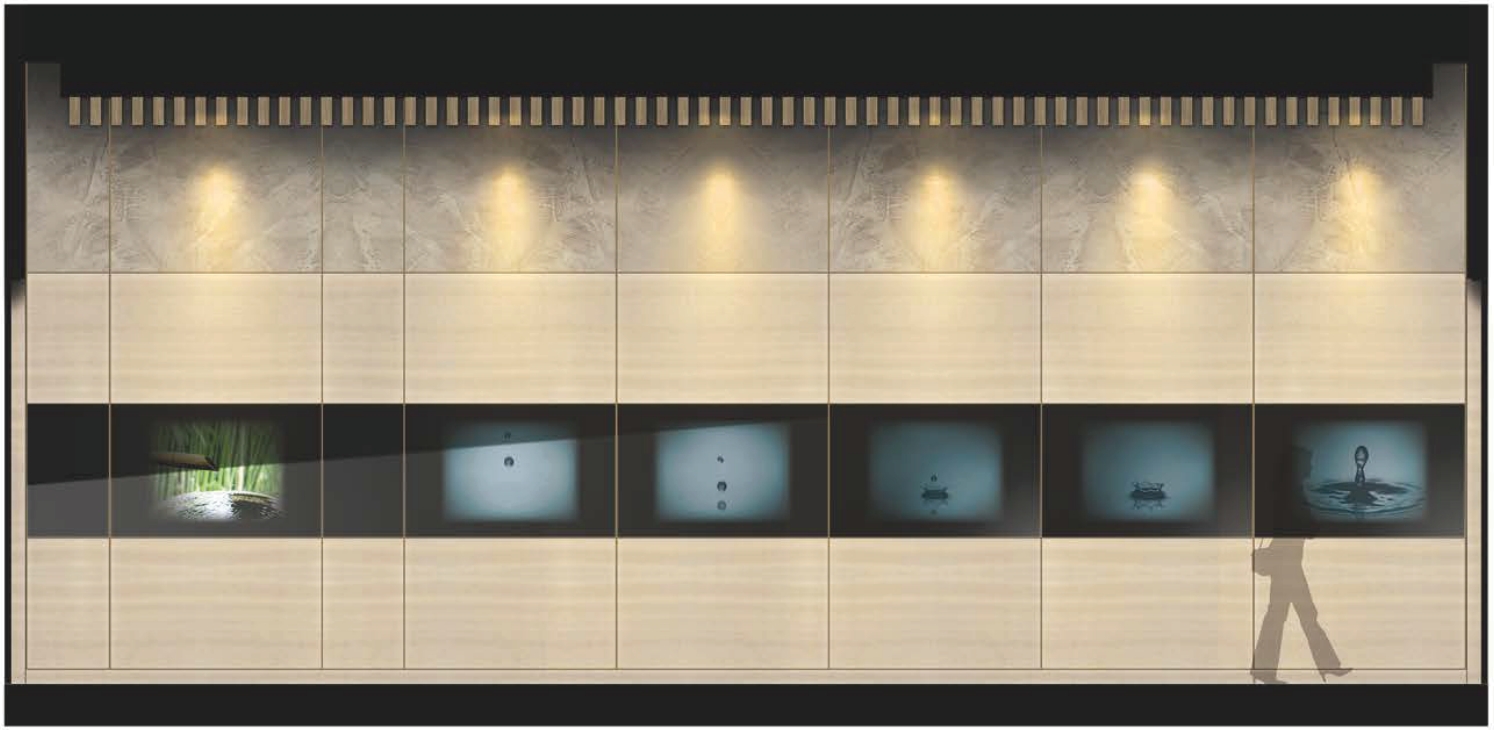





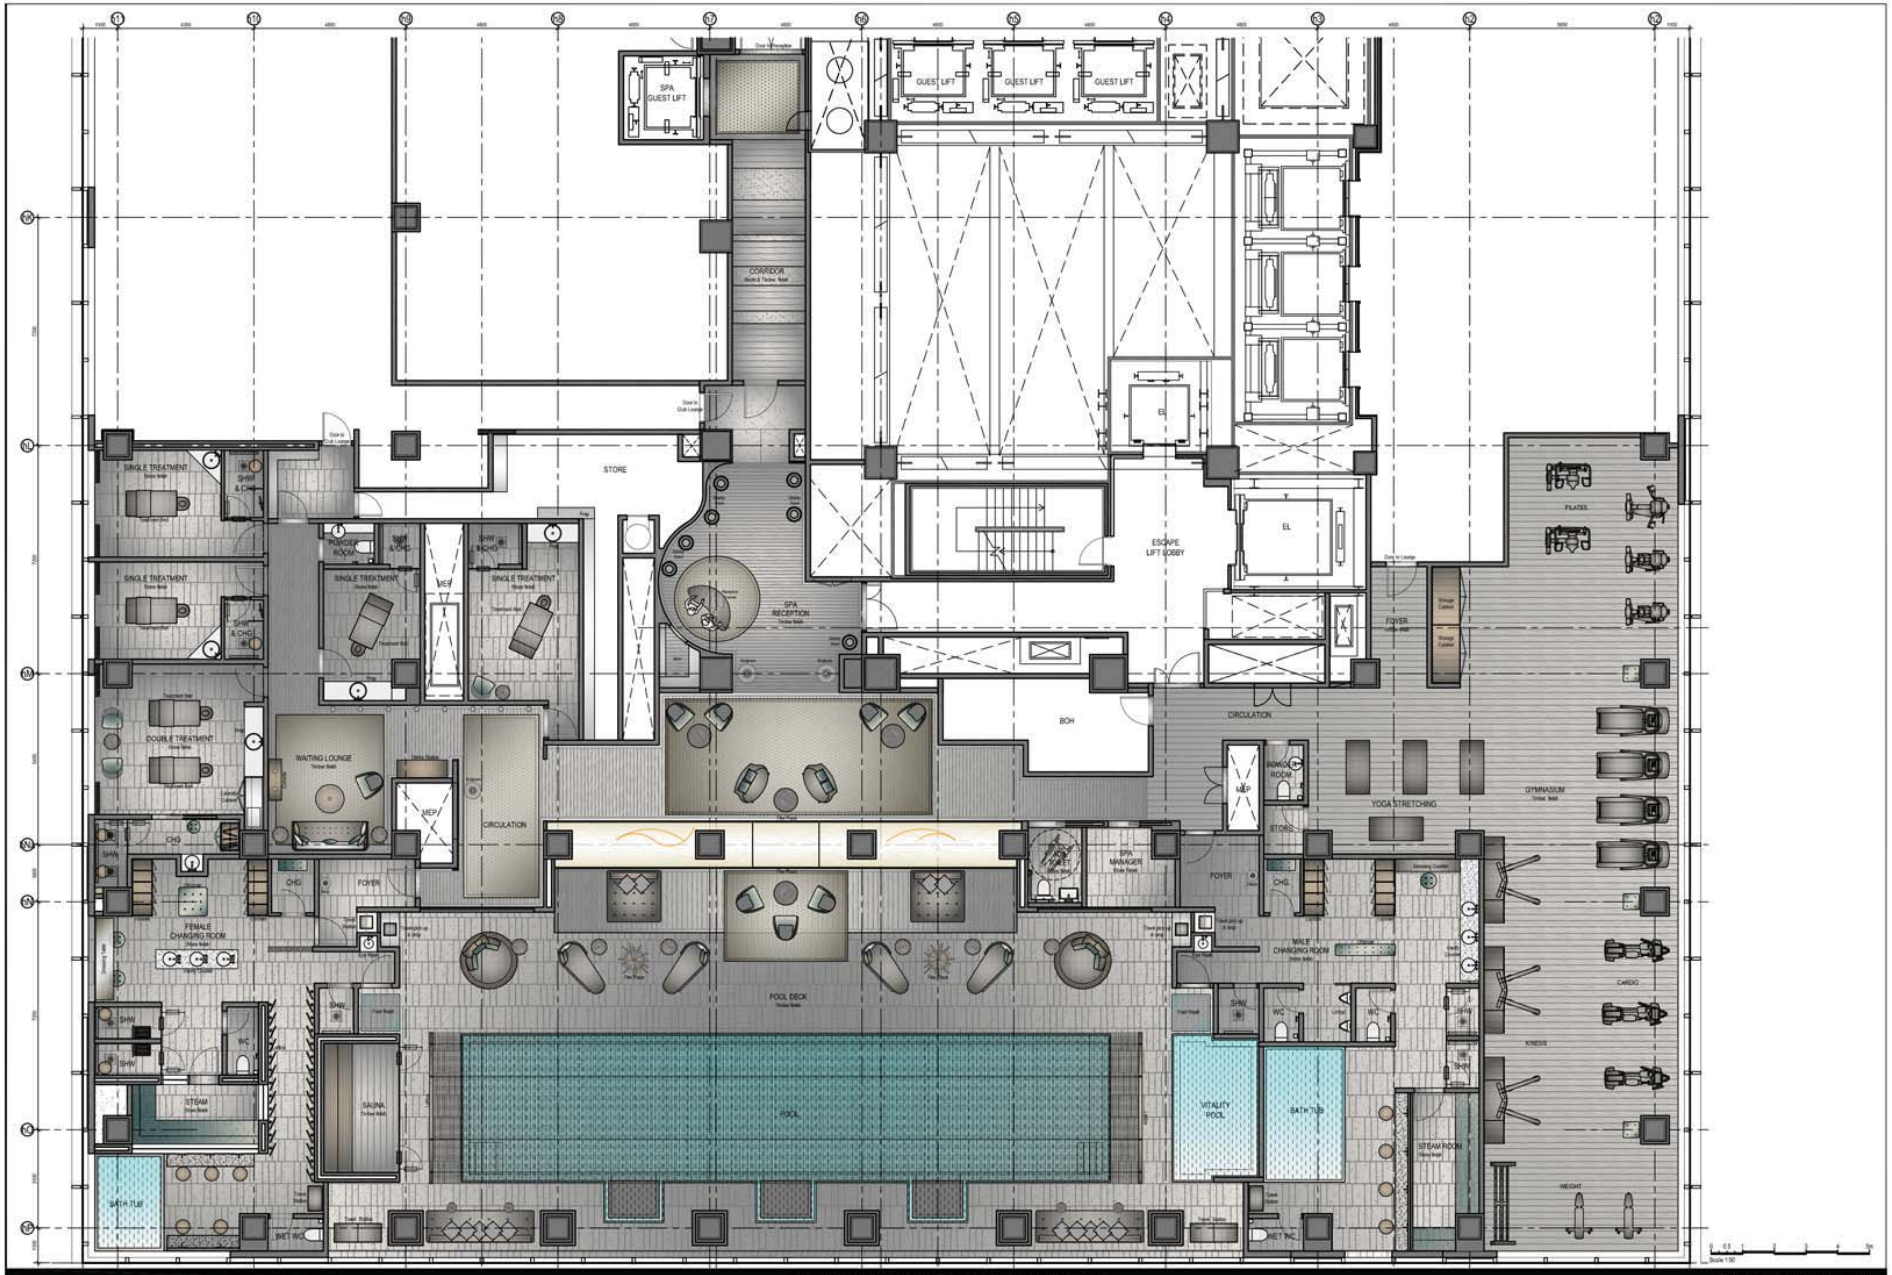



DENNISTON
INTERNATIONAL ARCHITECTS & PLANNERS LTD.

**FOUR SEASONS HOTEL OTEMACHI**
**HOTEL 39TH FLOOR - SPA**
**FURNITURE LAYOUT PLAN**

**MITSUI & CO. LTD. and MITSUI FUDOSAN CO. LTD.**


**25th MAY 2016**

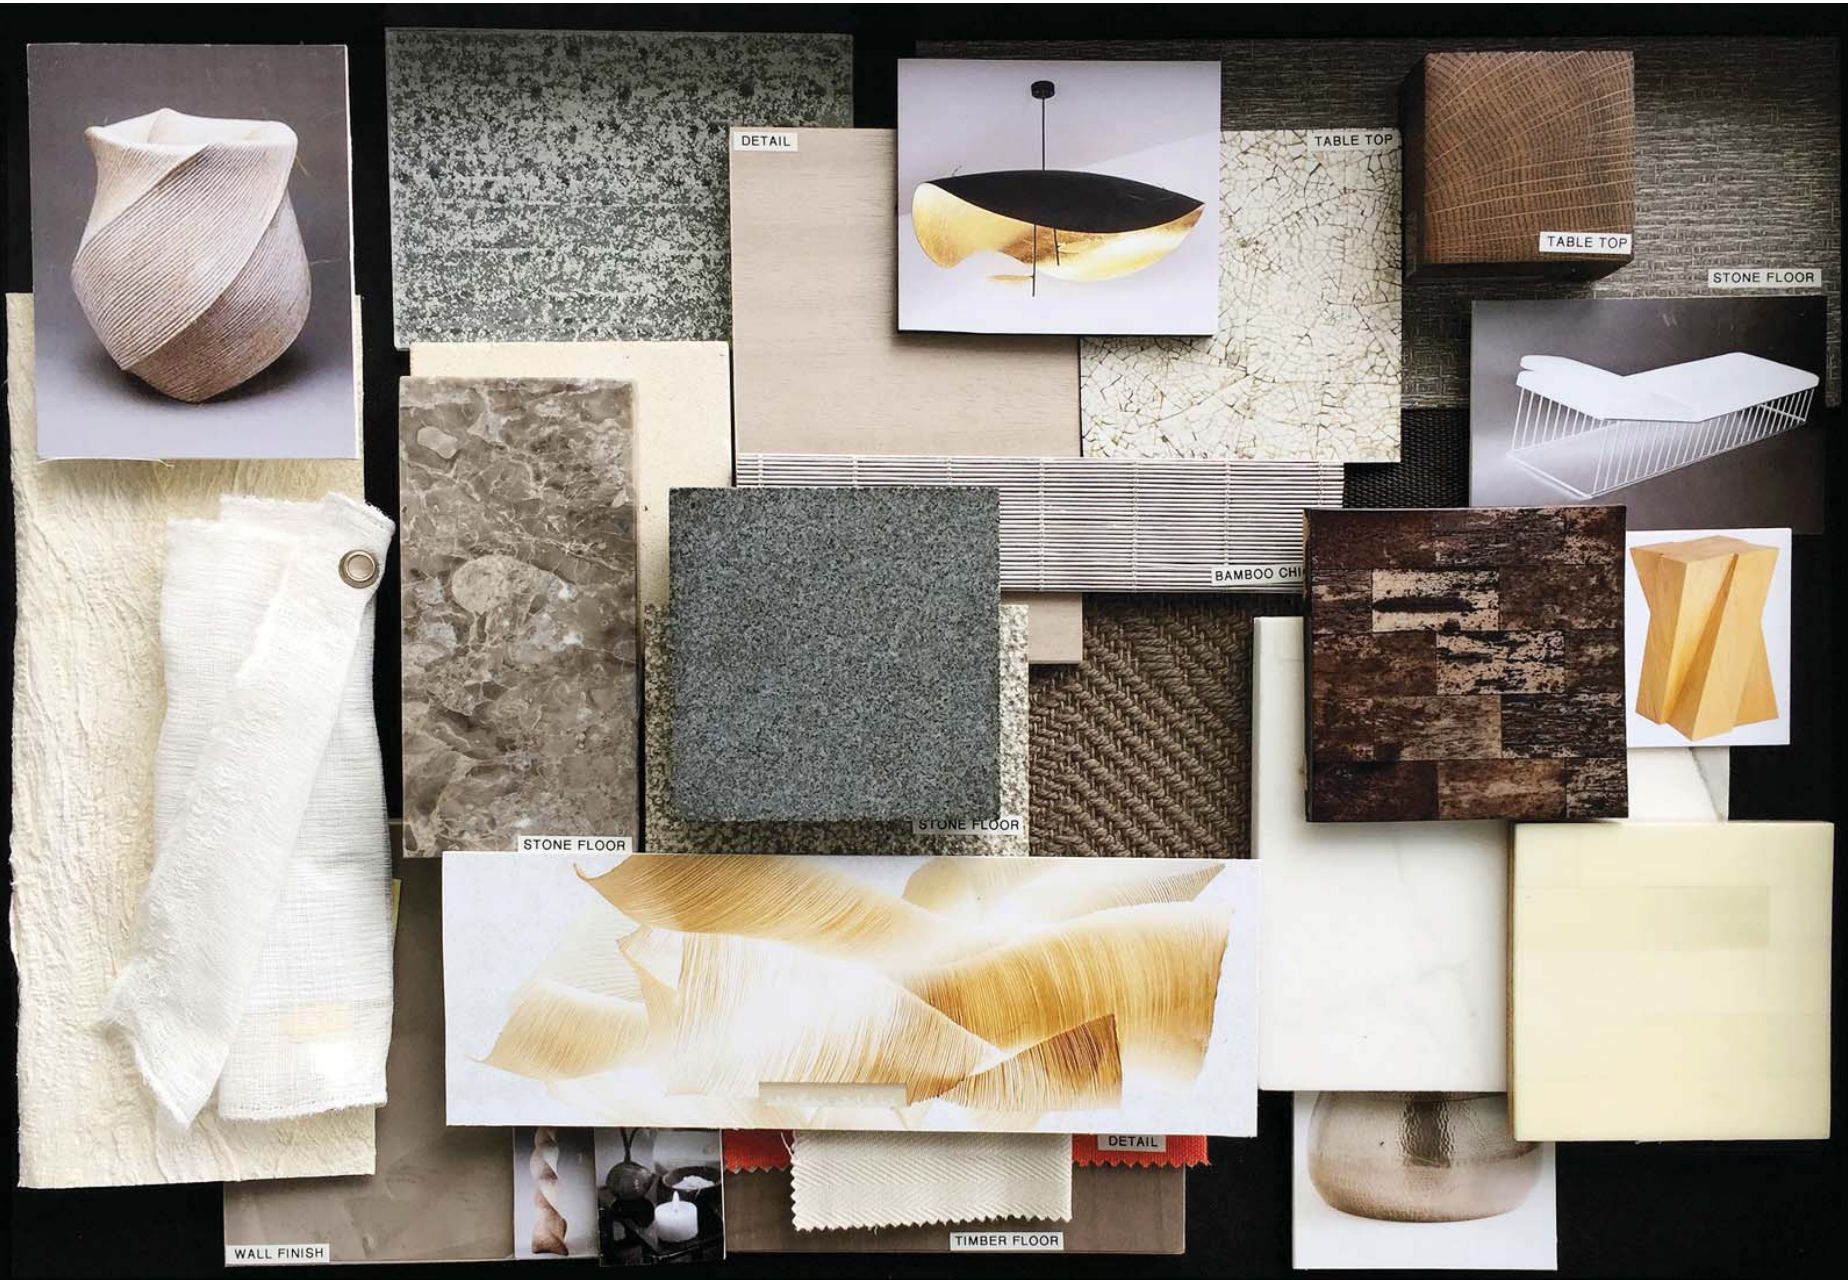


DENNISTON
INTERNATIONAL ARCHITECTS & PLANNERS LTD.

**FOUR SEASONS HOTEL OTEMACHI**
**SPA**
**MATERIAL BOARD**

**MITSUI & CO. LTD. and**
**MITSUI FUDOSAN CO. LTD.**
**25 MAY 2016**

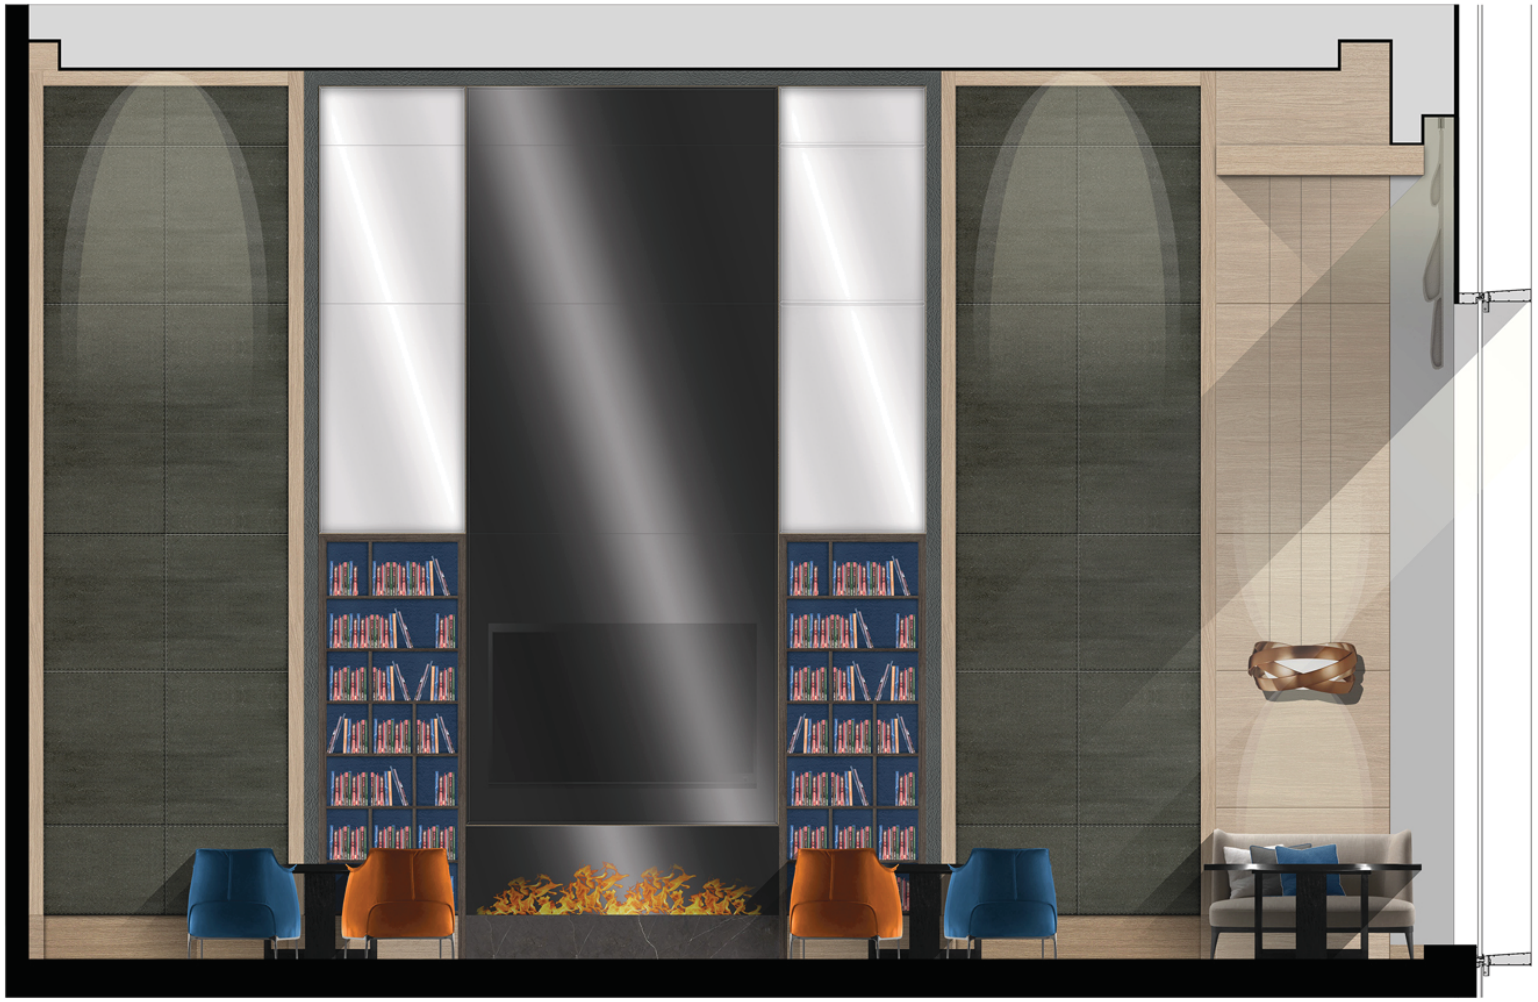

DENNISTON
INTERNATIONAL ARCHITECTS & PLANNERS LTD.

**FOUR SEASONS HOTEL OTEMACHI**
**CLUB LOUNGE**

MITSUI & CO. LTD. and
MITSUI FUDOSAN CO. LTD.
25th MAY 2016




| CLUB LOUNGE (seating capacity) | |
|---|---|
| LIVING ROOM | 34 seats |
| TV LOUNGE | 10 seats |
| BOARDROOM | 16 seats |
| TOTAL | 60 seats |


Scale 1:30

DENNISTON
INTERNATIONAL ARCHITECTS & PLANNERS LTD.

**FOUR SEASONS HOTEL OTEMACHI**
**HOTEL 39TH FLOOR - CLUB LOUNGE**
**FURNITURE LAYOUT PLAN**

**MITSUI & CO. LTD. and**
**MITSUI FUDOSAN CO. LTD.**

**25th MAY 2016**

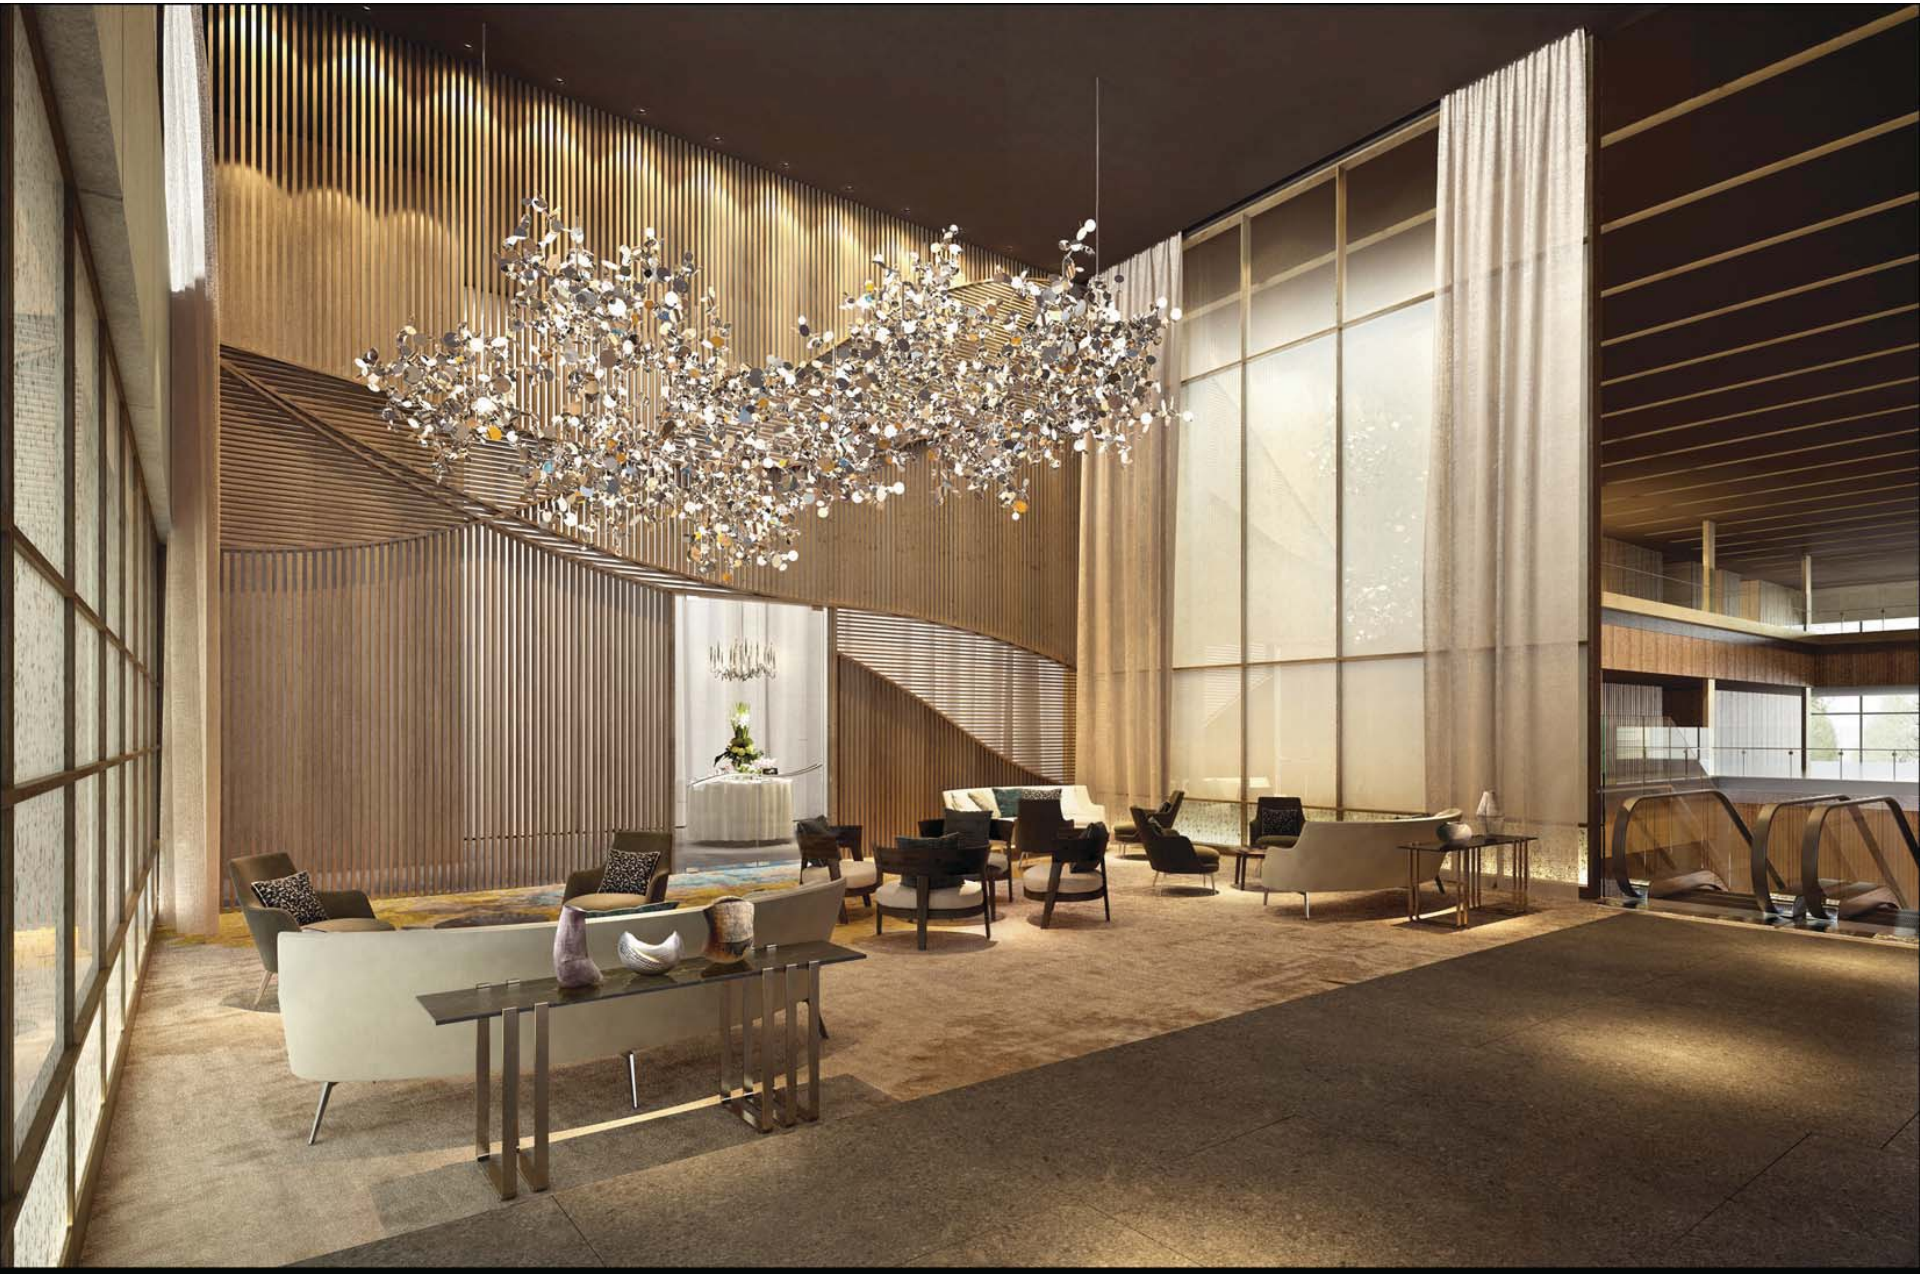



DENNISTON
INTERNATIONAL ARCHITECTS & PLANNERS LTD.

**FOUR SEASONS HOTEL OTEMACHI**
**LOUNGE & WEDDING SHOWROOM**

**MITSUI & CO. LTD. and**
**MITSUI FUDOSAN CO. LTD.**
**25th MAY 2016**



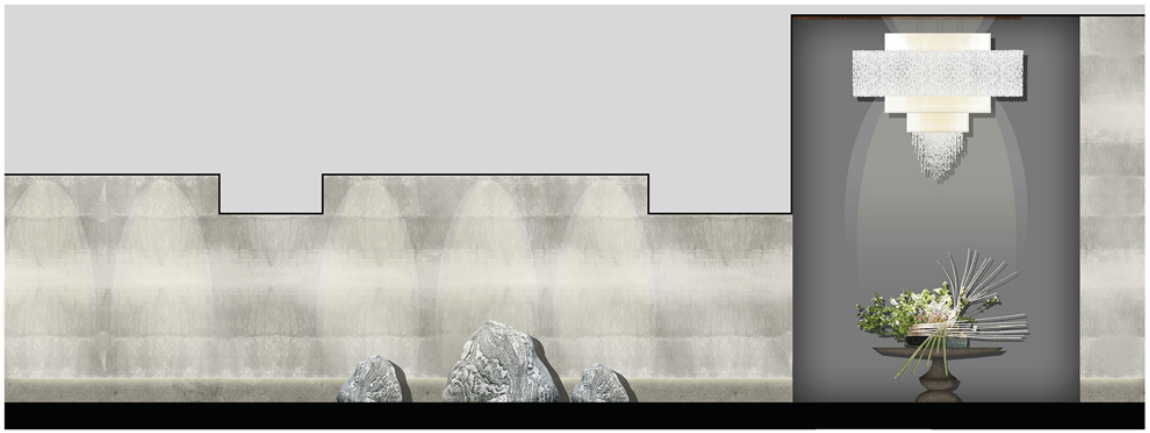

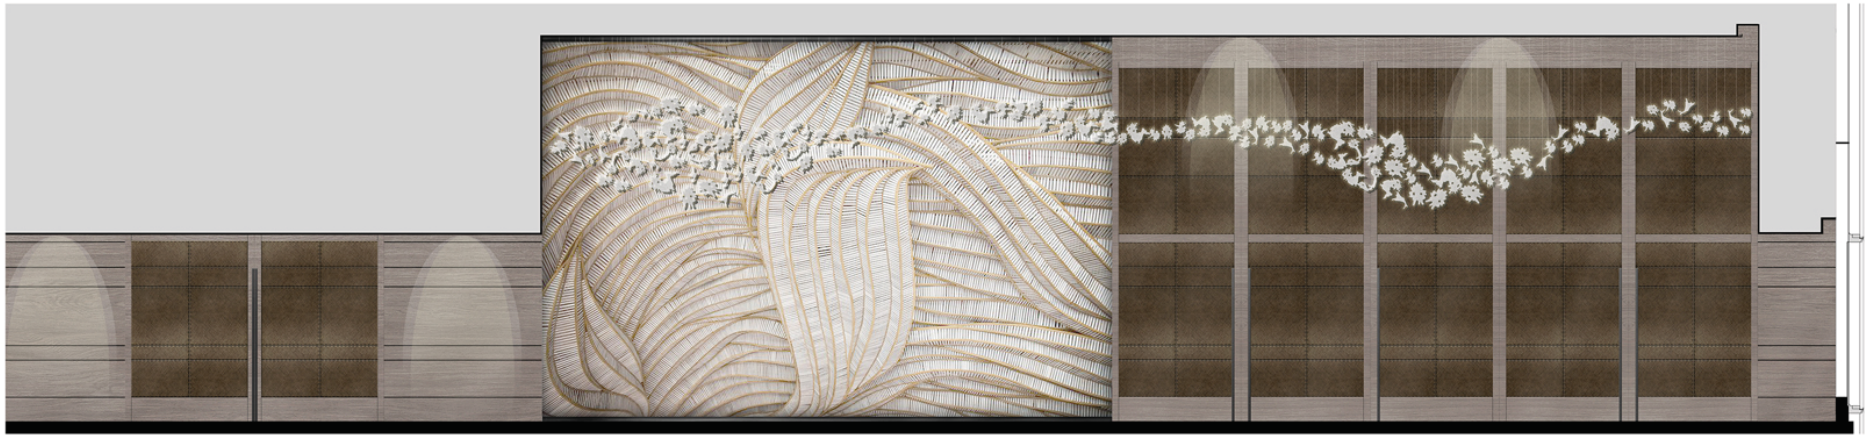










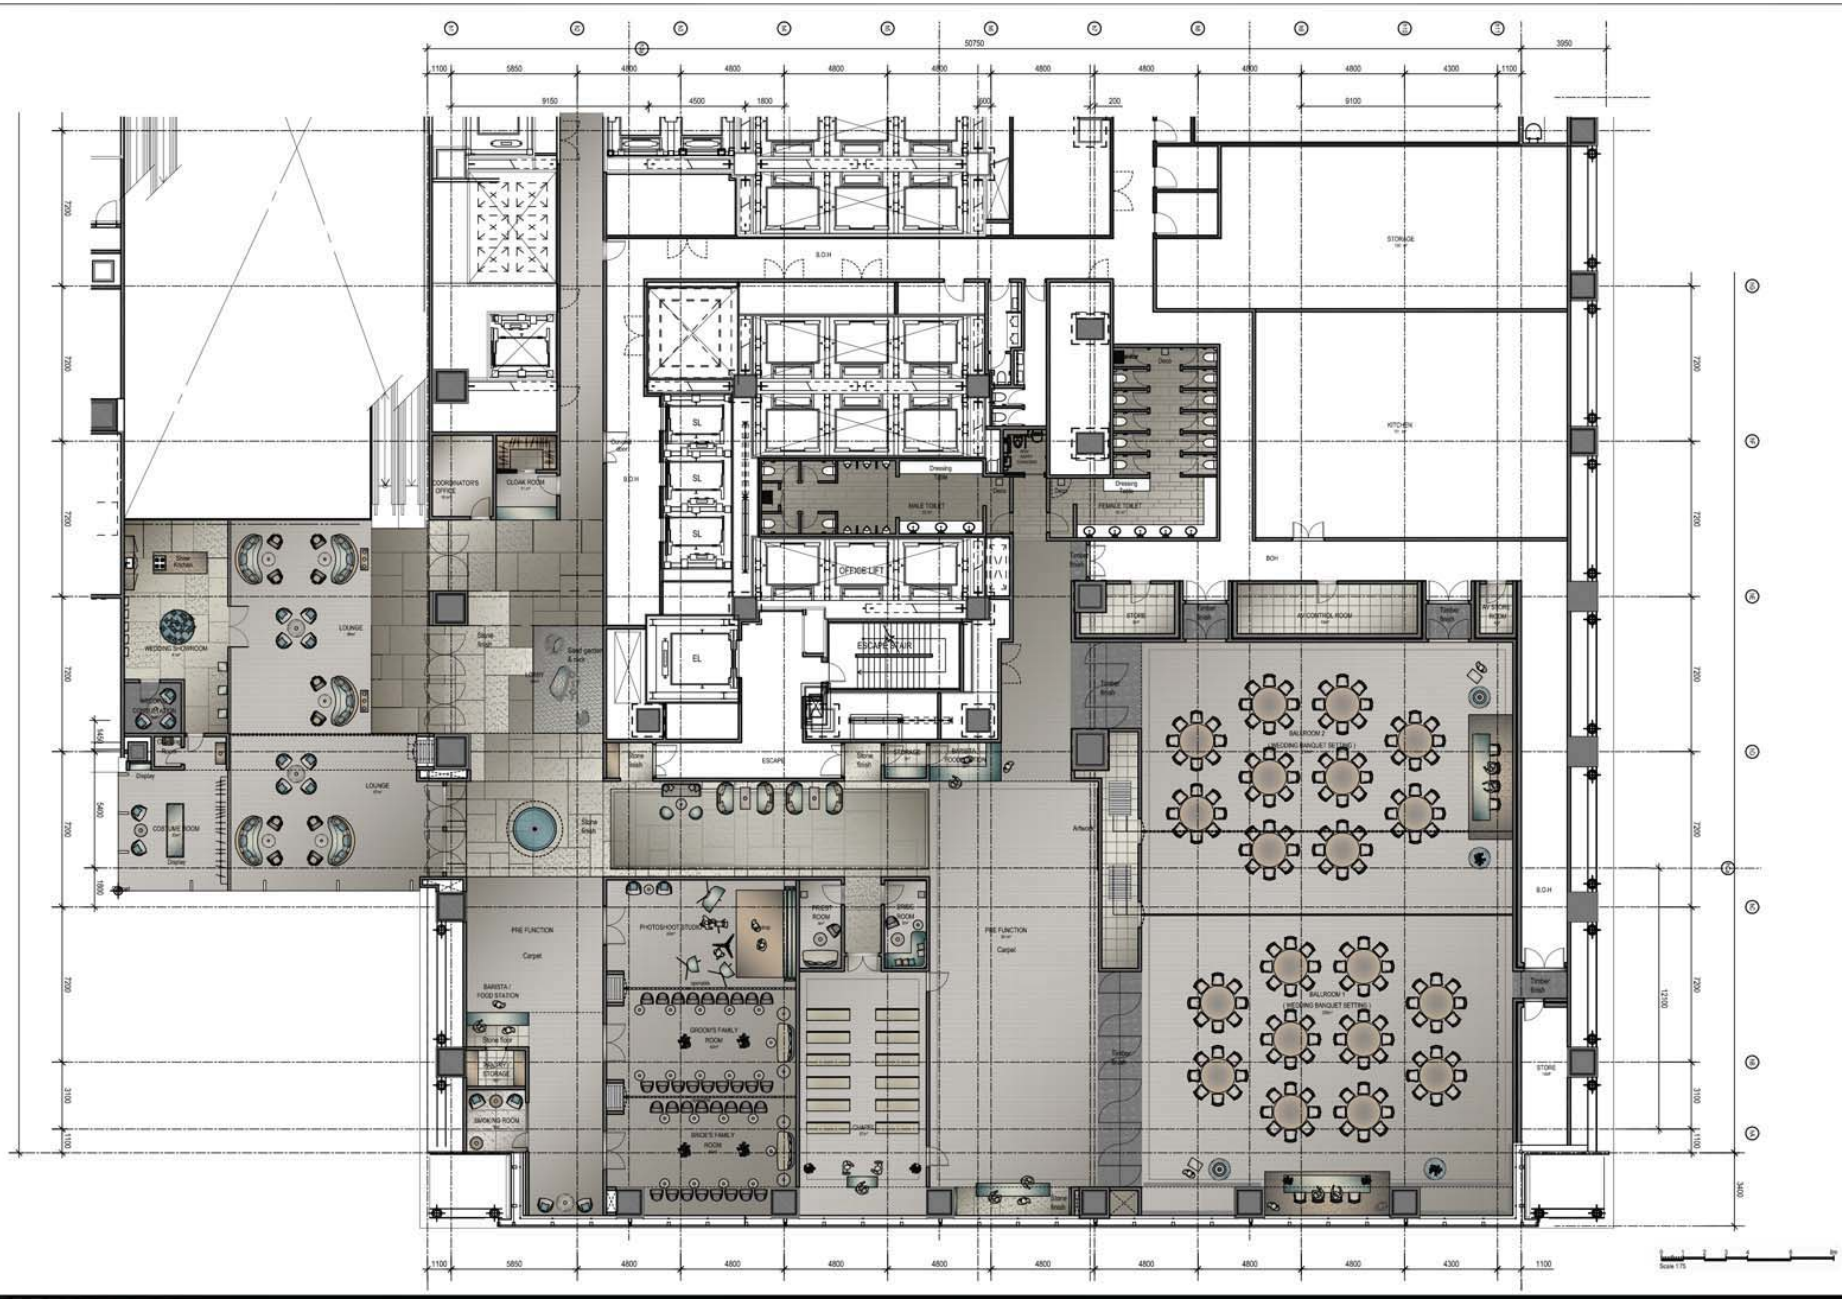




DENNISTON
INTERNATIONAL ARCHITECTS & PLANNERS LTD.

**FOUR SEASONS HOTEL OTEMACHI**
**HOTEL 3RD FLOOR - BALLROOM & MEETING ROOM**
**FURNITURE LAYOUT PLAN - OPTION 1 - WEEKEND**

**MITSUI & CO. LTD. and**
**MITSUI FUDOSAN CO. LTD.**

**25th MAY 2016**

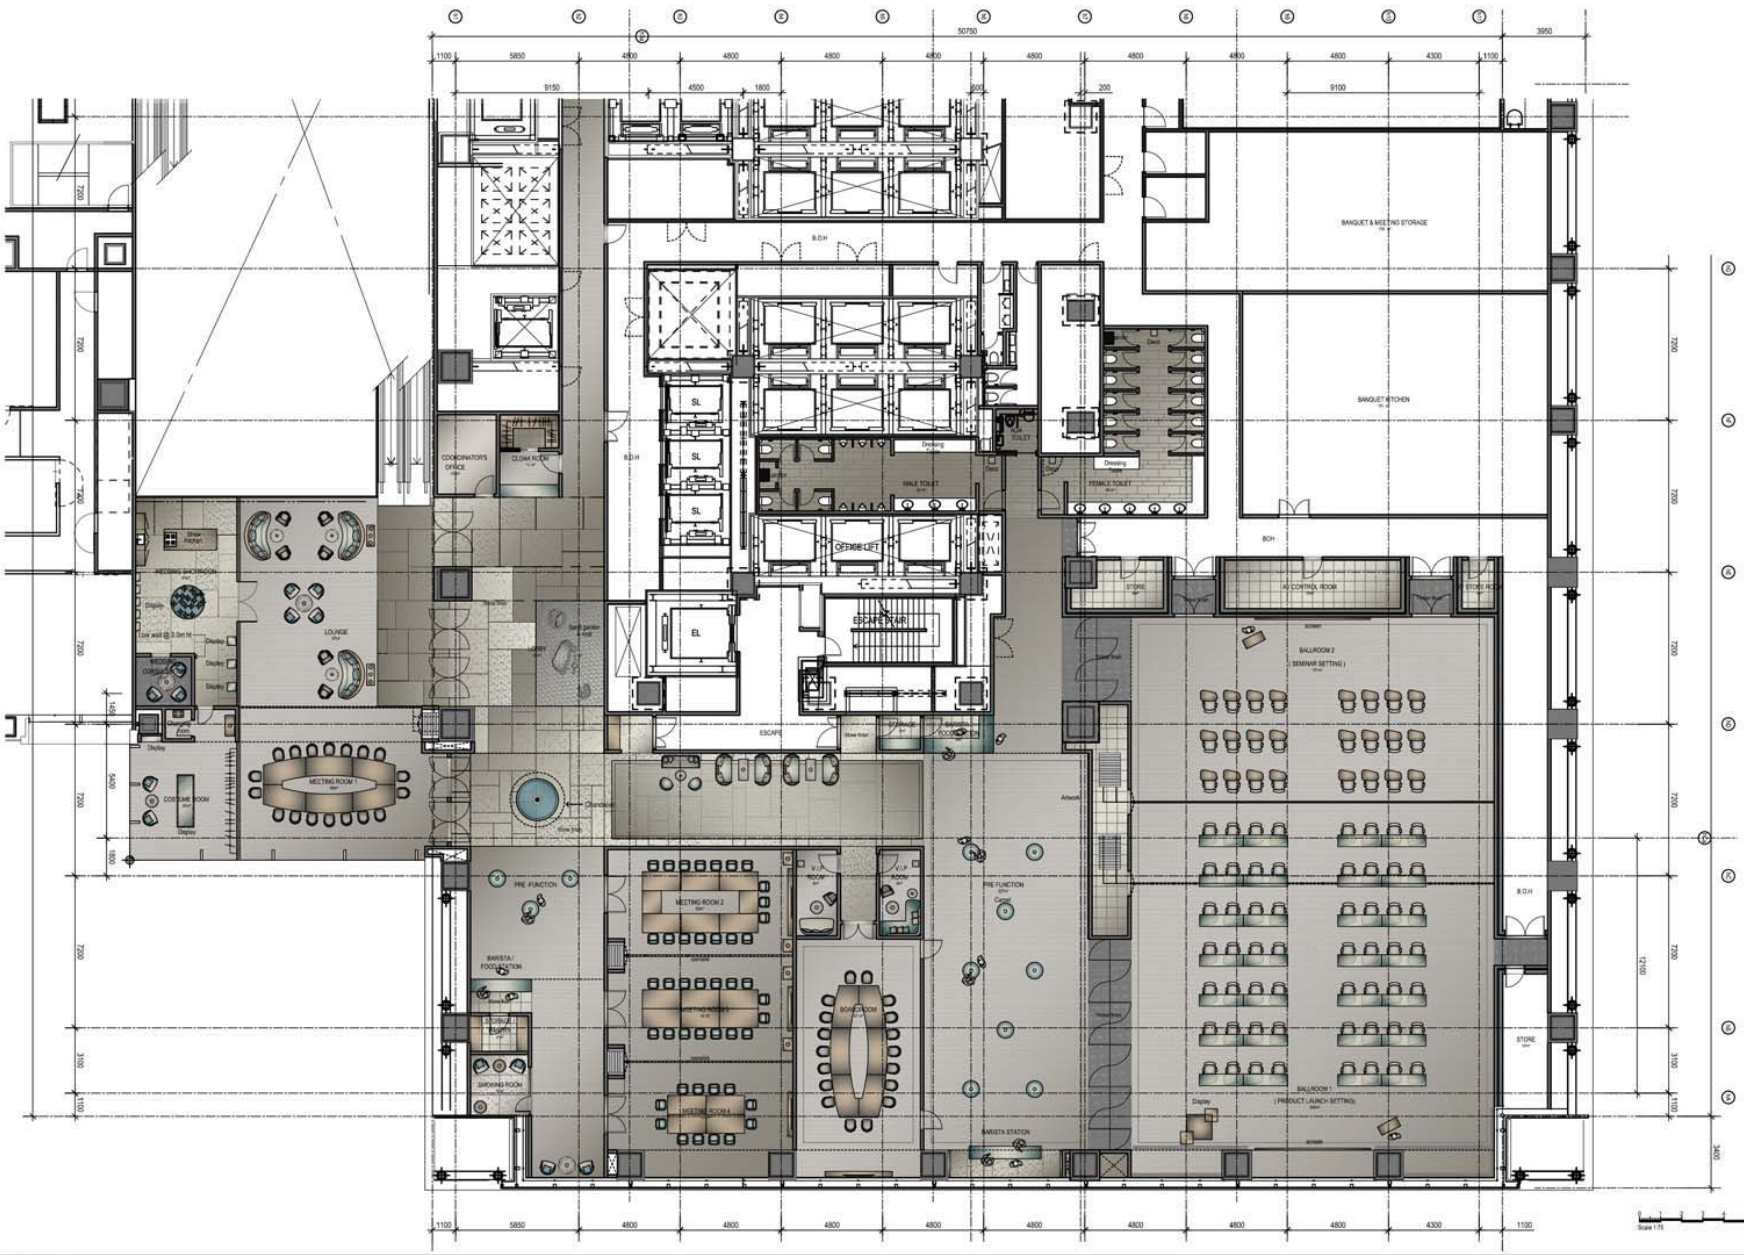
BANQUET & MEETING STORAGE
BANQUET KITCHEN
COORDINATORS OFFICE
CLOAK ROOM
B.O.H
SL
SL
SL
EL
OFFICE LIFT
MALE TOILET
FEMALE TOILET
Dressing
Dressing
Deck
Deck
TOILET
ESCAPE
ESCAPE
STORE
AV CONTROL ROOM
STORE
BALLROOM 2
( SEMINAR SETTING )
BALLROOM 1
( PRODUCT LAUNCH SETTING)
Display
Artwork
Sprinkler
Chandelier
Water feature
Water feature
Low wall @ 3.0m ht
Display
Display
Display

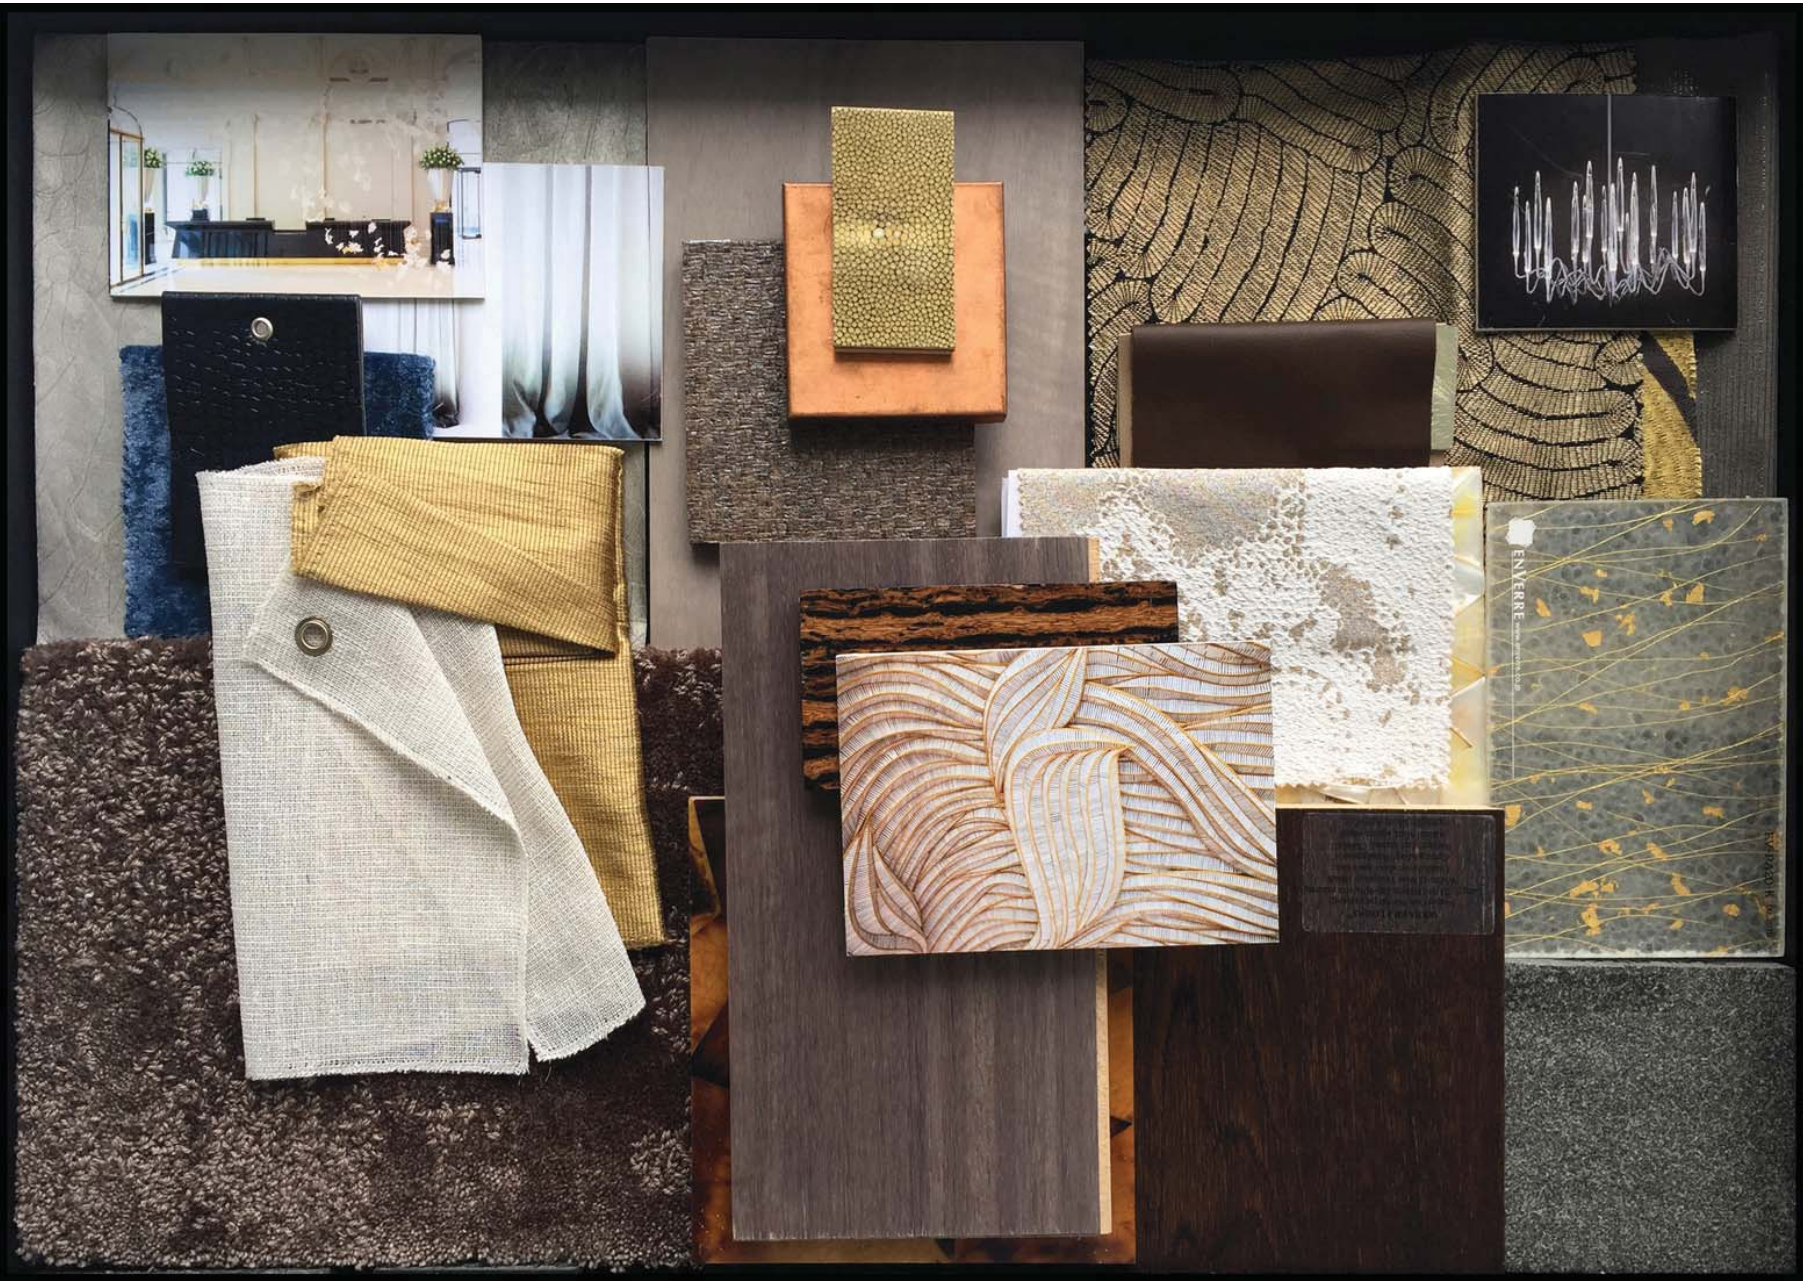


DENNISTON
INTERNATIONAL ARCHITECTS & PLANNERS LTD.

**FOUR SEASONS HOTEL OTEMACHI**
**3RD FLOOR**
**MATERIAL BOARD**

**MITSUI & CO. LTD. and**
**MITSUI FUDOSAN CO. LTD.**
**25 MAY 2016**



## SK1

- Bathtub at view
- Big Shower
- W.I.C.
- Daybed at View
- Bathroom Area opens up the space



## SK3

- Bathtub at view
- Big Shower
- W.I.C.
- Daybed at View
- Bathroom Area opens up the space



## SK5

- Bathtub at view
- Big Shower
- W.I.C.
- Daybed at View
- Bathroom Area opens up the space



## SK2

- Daybed at View
- Continuous glass panel from bedroom to bathroom
- Once the sliding doors open, it become a big one room



## SK4

- Bathtub at view
- Big Shower
- W.I.C.
- Daybed at View
- Separate study desk



## FK1

- Corner View
- Opened Lounge & Dining
- Powder Room
- Bath Area Opened



## FK2

- Bridal room
- Spacious Bathroom
- Big Bathtub at View
- Big Shower
- Special Dressing Table for Brides
- W.I.C.



## FK3

- Open Lounge and Bedroom
- Big W.I.C.
- Specious Bathroom
- Bathtub at View



## 1BK

- Corner View at Bedroom
- Spacious open Lounge and Dining
- Powder Room with Shower
- W.I.C Type Area
- Spacious Bathroom
- Bathtub at View




## 2BS

- Corner view at lounge
- Open kitchen, dining and lounge as one big room
- Master bedroom has big W.I.C.
- Master bathroom has spacious bathroom
- Bathtub at View
- Big Shower



## PRS


- Grand Foyer
- Open Dining, Lounge & Study as One Big Room with Corner Best View
- Kitchen with BOH Access
- Spacious Master Bedroom
- Spacious W.I.C. with His & Her Wardrobe
- Spacious Bathroom
- His & Hers Vanity & Dressing
- Big Bathtub at View
- Big Steam Shower
- Powder Room
- Study/Media Room
- Fireplace

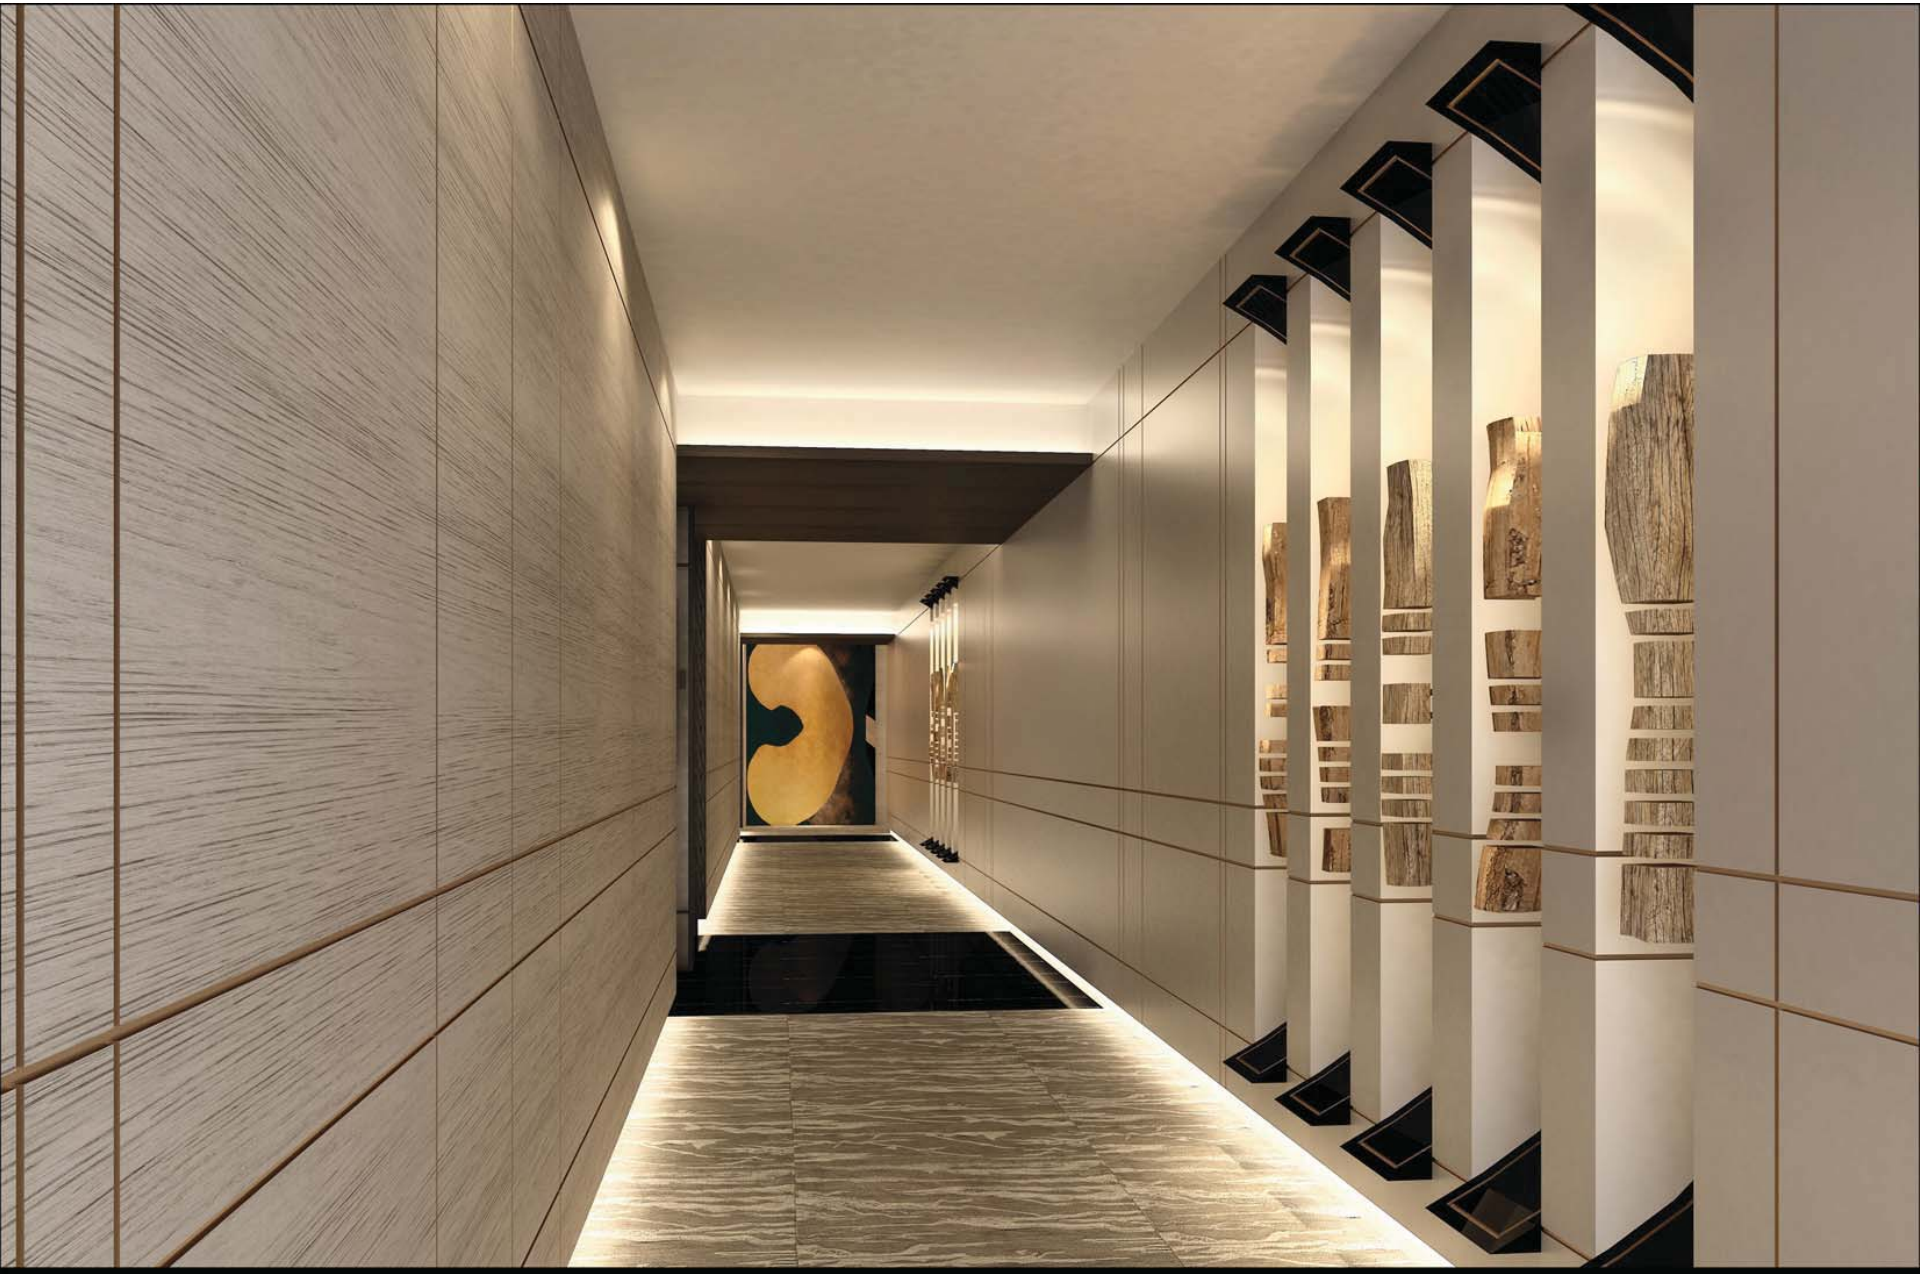

DENNISTON
INTERNATIONAL ARCHITECTS & PLANNERS LTD.

**FOUR SEASONS HOTEL OTEMACHI**
**GUESTROOM CORRIDOR VIEW**

**MITSUI & CO. LTD. and**
**MITSUI FUDOSAN CO. LTD.**
**25th MAY 2016**

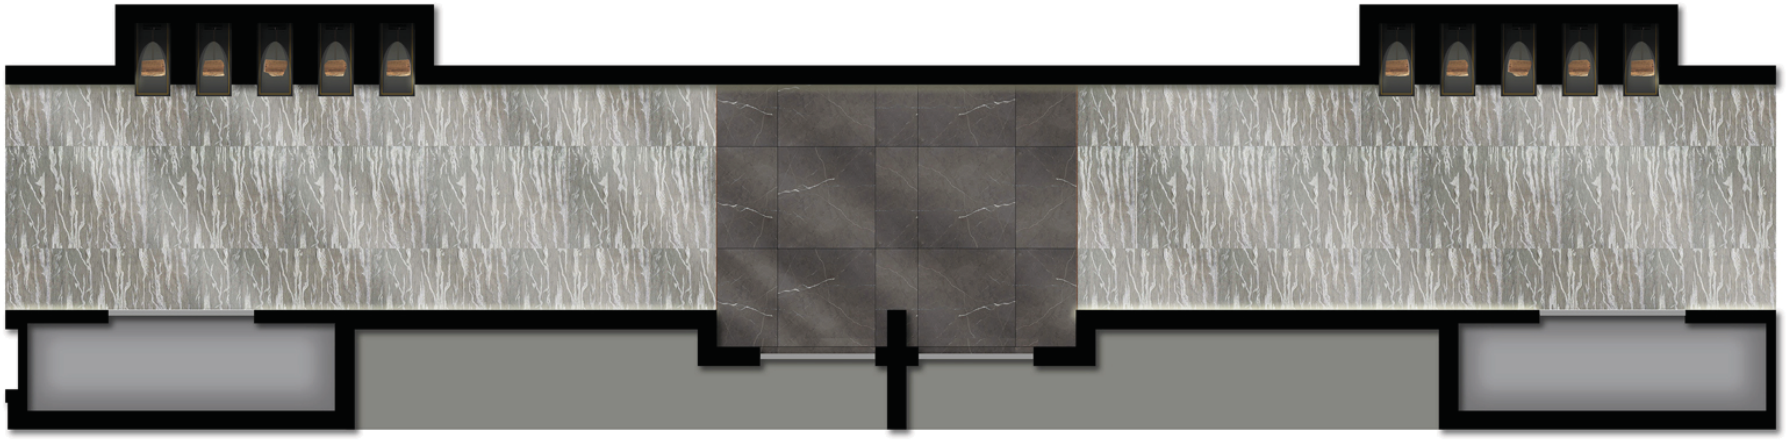

PLAN



ELEVATION



PLAN



CEILING PLAN



ELEVATION 1



ELEVATION 2



ELEVATION 3





DENNISTON
INTERNATIONAL ARCHITECTS & PLANNERS LTD.

**FOUR SEASONS HOTEL OTEMACHI**
**STANDARD GUESTROOM SK1 - VIEW 2**

**MITSUI & CO. LTD. and**
**MITSUI FUDOSAN CO. LTD.**
**25th MAY 2016**




DENNISTON
INTERNATIONAL ARCHITECTS & PLANNERS LTD.

**FOUR SEASONS HOTEL OTEMACHI**
**STANDARD GUESTROOM - SK 1**
**FURNITURE LAYOUT PLAN**

**MITSUI & CO. LTD. and MITSUI FUDOSAN CO. LTD.**

**25th MAY 2016**



DENNISTON
INTERNATIONAL ARCHITECTS & PLANNERS LTD.

**FOUR SEASONS HOTEL OTEMACHI**
**STANDARD GUESTROOM SK2 - VIEW 1**


**MITSUI & CO. LTD. and**
**MITSUI FUDOSAN CO. LTD.**
**25th MAY 2016**



DENNISTON
INTERNATIONAL ARCHITECTS & PLANNERS LTD.

**FOUR SEASONS HOTEL OTEMACHI**
**STANDARD GUESTROOM SK2 - VIEW 2**

**MITSUI & CO. LTD. and**
**MITSUI FUDOSAN CO. LTD.**
**25th MAY 2016**

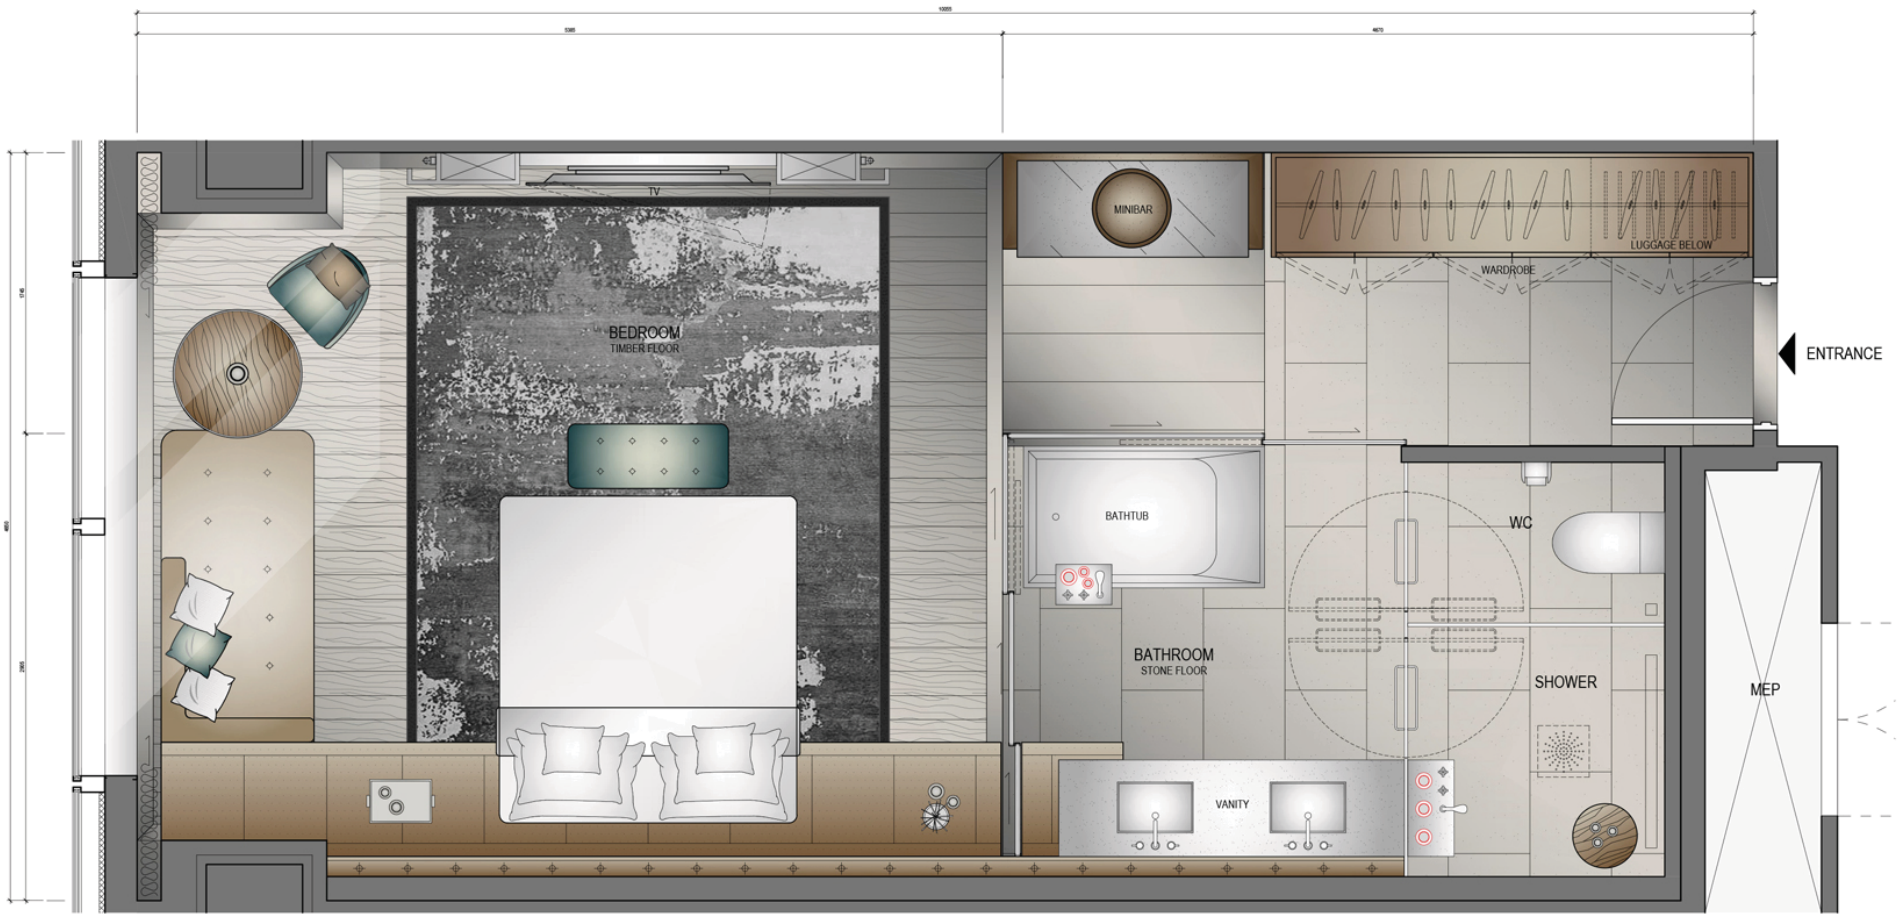


DENNISTON
INTERNATIONAL ARCHITECTS & PLANNERS LTD.

**FOUR SEASONS HOTEL OTEMACHI**
**STANDARD GUESTROOM - SK 2**
**FURNITURE LAYOUT PLAN**


**MITSUI & CO. LTD. and MITSUI FUDOSAN CO. LTD.**
**25th MAY 2016**




DENNISTON
INTERNATIONAL ARCHITECTS & PLANNERS LTD.

**FOUR SEASONS HOTEL OTEMACHI**
**GUESTROOM**
**MATERIAL BOARD**

**MITSUI & CO. LTD. and**
**MITSUI FUDOSAN CO. LTD.**
**25 MAY 2016**

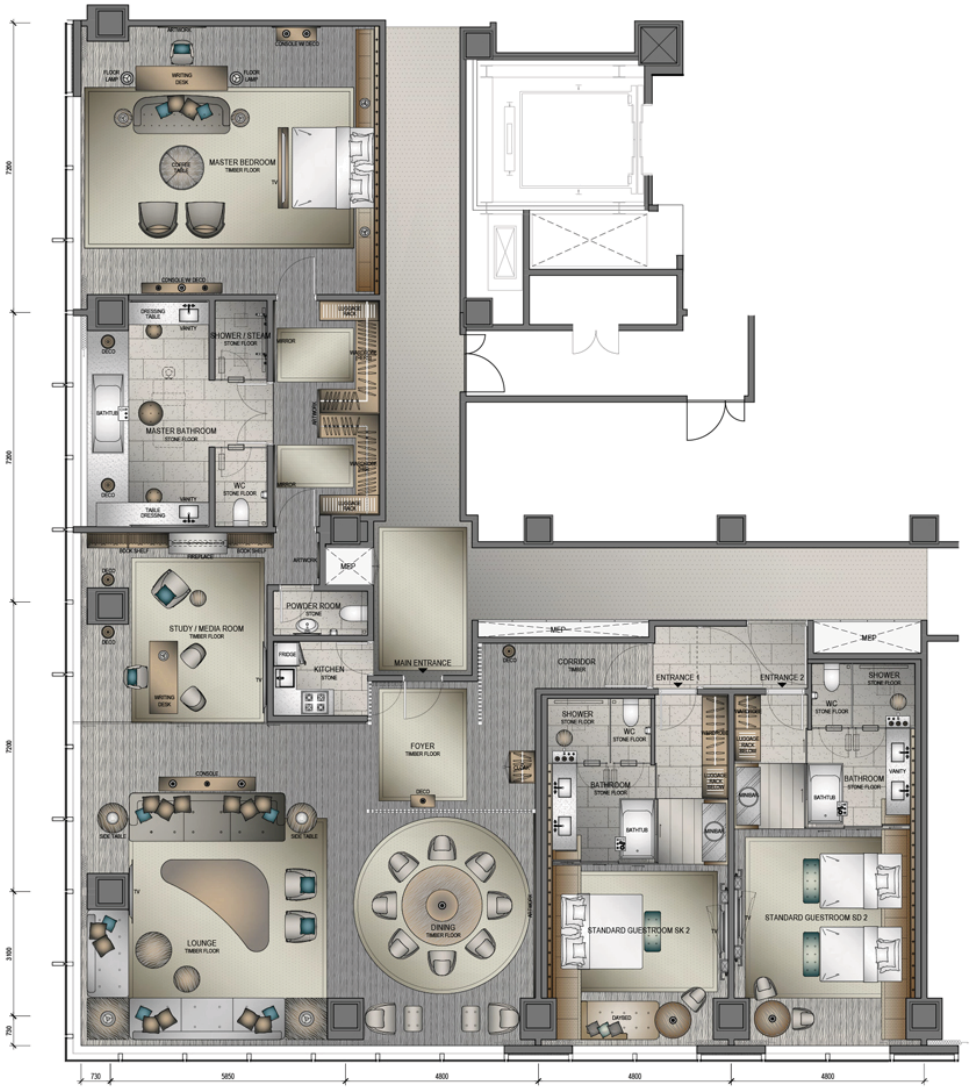


Scale 1:40

0 1 2 3 4 5m

DENNISTON
INTERNATIONAL ARCHITECTS & PLANNERS LTD.

**FOUR SEASONS HOTEL OTEMACHI**
**PRESIDENTIAL SUITR - PrS**
**FURNITURE LAYOUT PLAN**


**MITSUI & CO. LTD. and**
**MITSUI FUDOSAN CO. LTD.**
**25th MAY 2016**



DENNISTON
INTERNATIONAL ARCHITECTS & PLANNERS LTD.

**FOUR SEASONS HOTEL OTEMACHI**
**PRESIDENTIAL SUITE**
**MATERIAL BOARD**

**MITSUI & CO. LTD. and**
**MITSUI FUDOSAN CO. LTD.**
**25 MAY 2016**

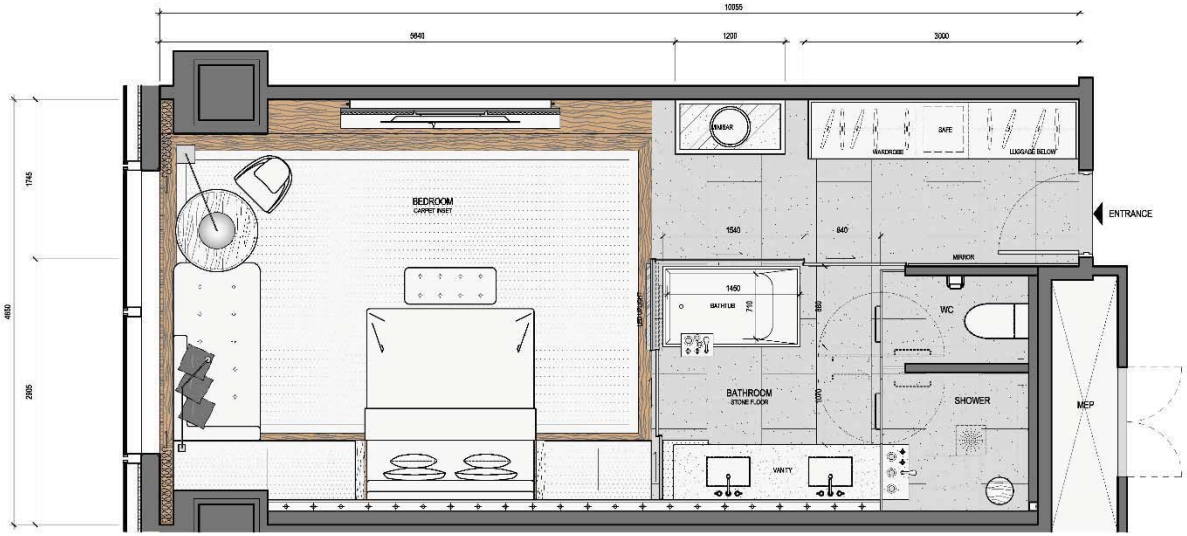


FURNITURE LAYOUT PLAN

Scale : 1 : 25


**DENNISTON**

INTERNATIONAL ARCHITECTS & PLANNERS LTD.
Letter Box No. 30, 26th Floor
UBN Tower, 10 Jalan P.Ramlee
50250 Kuala Lumpur
Tel. +60.3.2031 3416 Fax. +60.3.2031 3422
Email. denniston@denniston.com.my



GENERAL NOTES

All representations are the property of DENNISTON (DA), and may not be reproduced without written permission.

The dimensions indicated in the drawing must be cross -checked with the actual dimensions on site. Should the dimensions deviate, the Contractor shall produce shop drawings to amalgamate Denniston's design intention with the actual site dimensions. No reproduction of Denniston's drawing is allowed.

The Contractor should cross-checked all dimension of fittings with those in the OMS. Any contradiction should be raised immediately.


revision 2 date 18.10.2016 drawn S.L.
- Revised Furniture layout

revision 1 date 22.07.2016 drawn R.A.
- Revised Arch layout
- Revised Furniture layout
- Revised Floor Datum layout

first issued date : 25th May, 2016 drawn : simon

project title

**FOUR SEASONS HOTEL OTEMACHI**

client
**Mitsui & Co. LTD and Mitsui Fudosan Co.LTD**

job number
**1324**


discipline
**INTERIOR DESIGN**

stage
**PRELIMINARY DESIGN**

scale
**1 : 25**

drawing title
**STANDARD GUESTROOM - SK 2**

drawing number **ID-GR-SK2-201** revision **2**

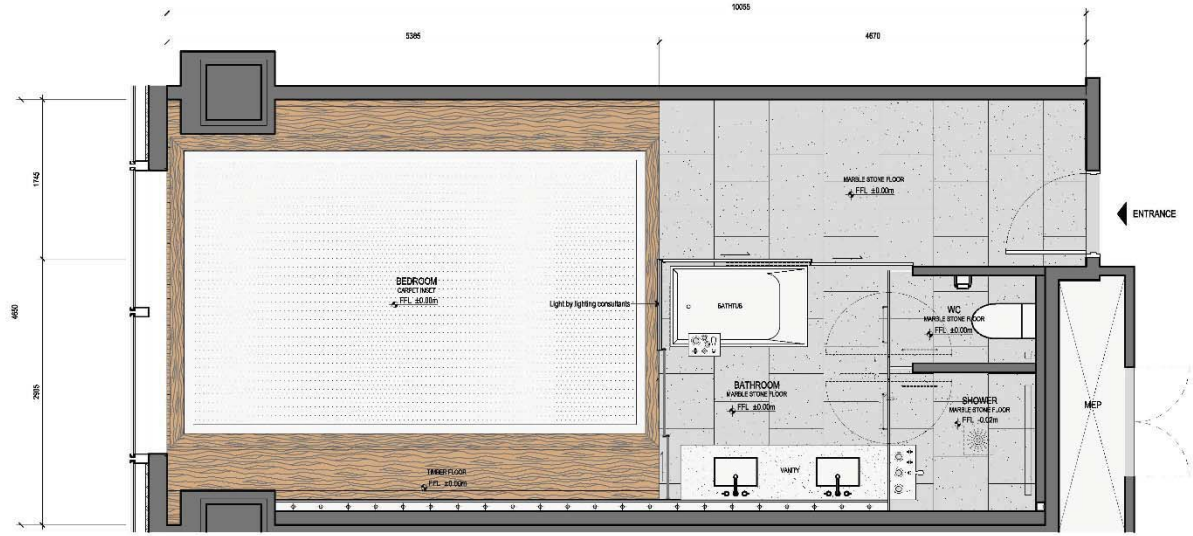



**DENNISTON**

INTERNATIONAL ARCHITECTS & PLANNERS LTD.
Letter Box No. 30, 26th Floor
UBN Tower, 10 Jalan P.Ramlee
50250 Kuala Lumpur
Tel. +60.3.2031 3416 Fax. +60.3.2031 3422
Email. denniston@denniston.com.my



GENERAL NOTES

All representations are the property of DENNISTON (DA), and may not be reproduced without written permission.

The dimensions indicated in the drawing must be cross -checked with the actual dimensions on site. Should the dimensions deviate, the Contractor shall produce shop drawings to amalgamate Denniston's design intention with the actual site dimensions. No reproduction of Denniston's drawing is allowed.

The Contractor should cross-checked all dimension or fittings with those in the OMS. Any contradiction should be raised immediately.


revision 1 date 18.10.2016. drawn MS

- Revised floor pattern plan

first issued date : 25 May 2016 drawn : MS

project title

**FOUR SEASONS HOTEL OTEMACHI**

client
Mitsui & Co. LTD
and Mitsui Fudosan Co.LTD

job number
1324

discipline
INTERIOR DESIGN

stage
PRELIMINARY DESIGN


scale
1 : 25

drawing title
STANDARD GUESTROOM
- SK 2

FLOOR PATTERN LAYOUT PLAN

drawing number ID-GR-SK2-202

revision 1

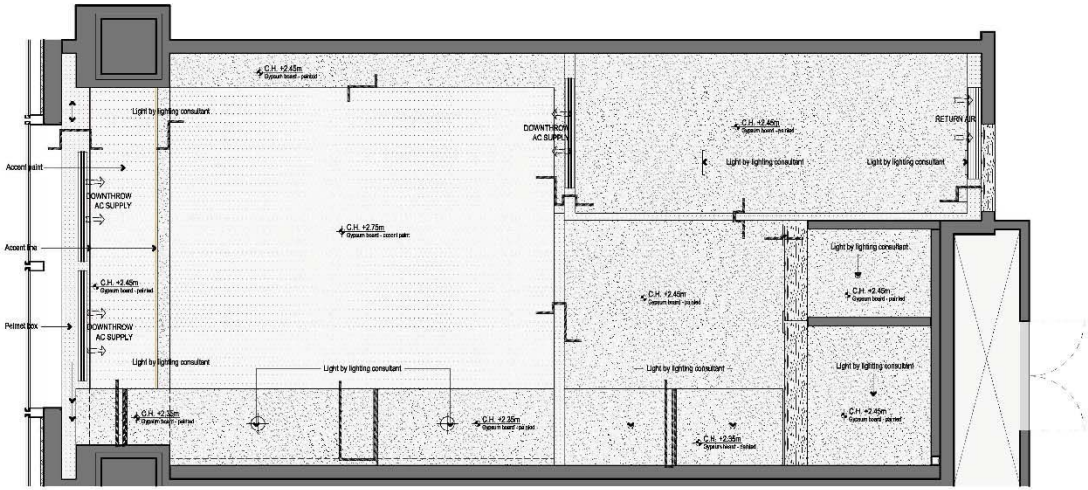


REFLECTED CEILING PLAN

Scale : 1 : 25


**DENNISTON**

INTERNATIONAL ARCHITECTS & PLANNERS LTD.
Letter Box No. 30, 26th Floor
UBN Tower, 10 Jalan P.Ramlee
50250 Kuala Lumpur
Tel. +60.3.2031 3416 Fax. +60.3.2031 3422
Email. denniston@denniston.com.my



GENERAL NOTES

All representations are the property of DENNISTON (DA), and may not be reproduced without written permission.

The dimensions indicated in the drawing must be cross -checked with the actual dimensions on site. Should the dimensions deviate, the Contractor shall produce shop drawings to amalgamate Denniston's design intention with the actual site dimensions. No reproduction of Denniston's drawing is allowed.

The Contractor should cross-checked all dimension or fittings with those in the OMS. Any contradiction should be raised immediately.


revision 1 date 18.10.2016. drawn MS

- Revised reflected ceiling plan

first issued date : 25 May 2016 drawn : MS

project title

**FOUR SEASONS HOTEL OTEMACHI**

client
Mitsui & Co. LTD
and Mitsui Fudosan Co.LTD

job number
1324

discipline
INTERIOR DESIGN

stage
PRELIMINARY DESIGN


scale
1 : 25

drawing title
STANDARD GUESTROOM
- SK 2

REFLECTED CEILING PLAN


drawing number ID-GR-SK2-203

revision 1

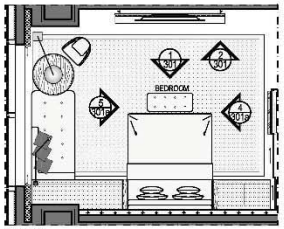



PLAN

Scale : 1 : 50

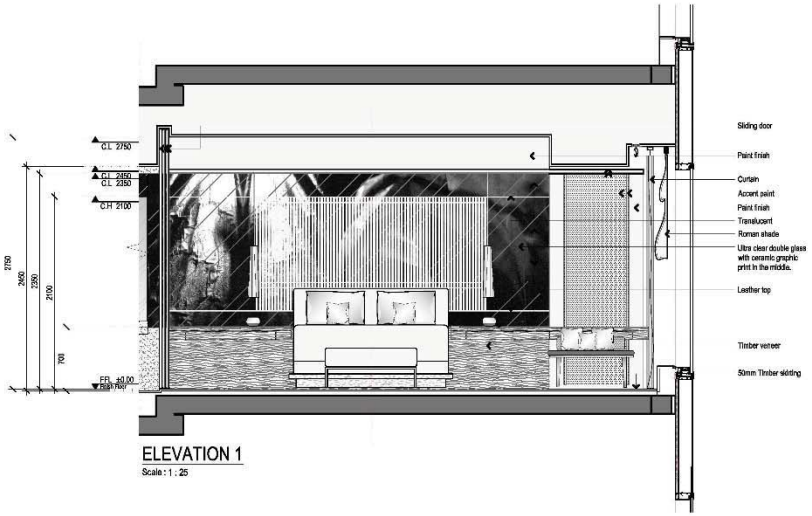


ELEVATION 1

Scale : 1 : 25

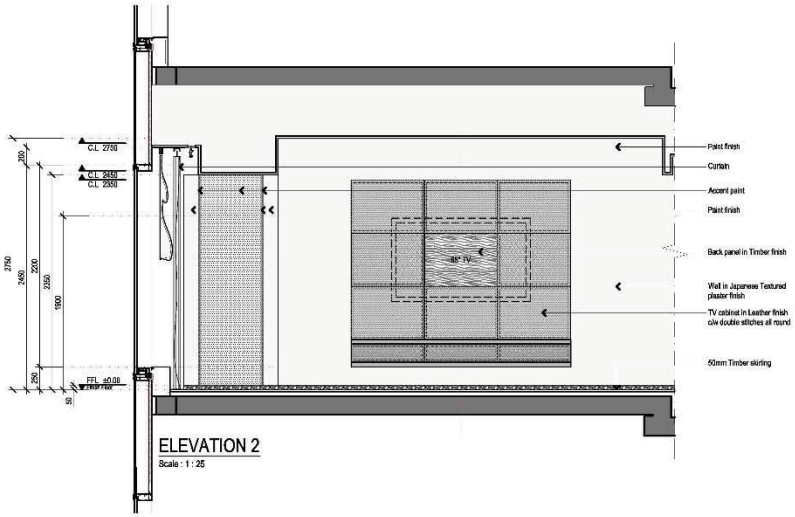


ELEVATION 2

Scale : 1 : 25

**DENNISTON**

INTERNATIONAL ARCHITECTS & PLANNERS LTD.
Letter Box No. 30, 26th Floor
UBN Tower, 10 Jalan P.Ramlee
50250 Kuala Lumpur
Tel. +60.3.2031 3416 Fax. +60.3.2031 3422
Email. denniston@denniston.com.my

GENERAL NOTES

All representations are the property of DENNISTON (DA), and may not be reproduced without written permission.

The dimensions indicated in the drawing must be cross -checked with the actual dimensions on site. Should the dimensions deviate, the Contractor shall produce shop drawings to amalgamate Denniston's design intention with the actual site dimensions. No reproduction of Denniston's drawing is allowed.

The Contractor should cross-checked all dimension at fittings with those in the DMS. Any contradiction should be raised immediately.

revision 1 date 18.10.2016 drawn S.L
- Revised Elevations
- Revised Finishes information

first issued date : 29th May 2016 drawn : Rusli

project title

**FOUR SEASONS HOTEL OTEMACHI**

client
**Mitsui & Co. LTD and Mitsui Fudosan Co.LTD**

job number
**1324**

discipline
**INTERIOR DESIGN**

stage
**PRELIMINARY DESIGN**

scale
**As shown**

drawing title
**GUESTROOM - SK2**


**BEDROOM AREA PLAN, ELEVATION 1 & 2**

drawing number **ID-GR-SK2-301** revision **1**




ELEVATION 4

Scale : 1 : 25

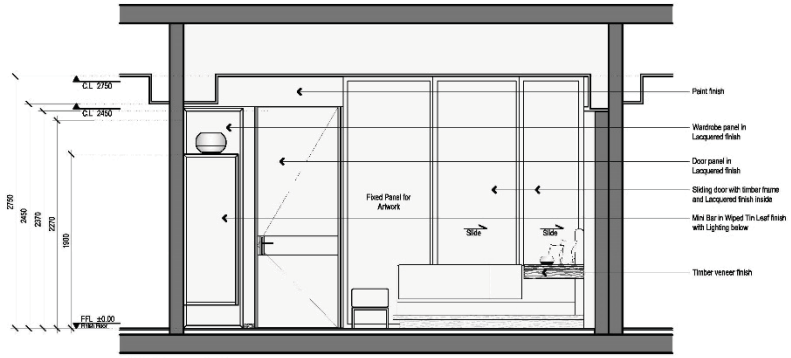


ELEVATION 5

Scale : 1 : 25

**DENNISTON**

INTERNATIONAL ARCHITECTS & PLANNERS LTD.
Letter Box No. 30, 26th Floor
UBN Tower, 10 Jalan P.Ramlee
50250 Kuala Lumpur
Tel. +60.3.2031 3416 Fax. +60.3.2031 3422
Email. denniston@denniston.com.my

GENERAL NOTES

All representations are the property of DENNISTON (DA), and may not be reproduced without written permission.

The dimensions indicated in the drawing must be cross -checked with the actual dimensions on site. Should the dimensions deviate, the Contractor shall produce shop drawings to amalgamate Denniston's design intention with the actual site dimensions. No reproduction of Denniston's drawing is allowed.

The Contractor should cross-checked all dimension at fittings with those in the CMS. Any contradiction should be raised immediately.

revision 1 date 18.10.2016 drawn S.L.
- Revised Elevations
- Revised Finishes information

first issued date : 25th May 2016 drawn : Rusli

project title

**FOUR SEASONS HOTEL OTEMACHI**

client
**Mitsui & Co. LTD and Mitsui Fudosan Co.LTD**

job number
**1324**

discipline
**INTERIOR DESIGN**


stage
**PRELIMINARY DESIGN**

scale
**As shown**

drawing title
**GUESTROOM - SK2**


**BEDROOM AREA ELEVATION 4 & 5**

drawing number **ID-GR-SK2-301a** revision **1**

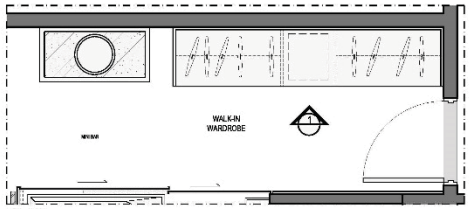


PLAN

Scale : 1 : 25

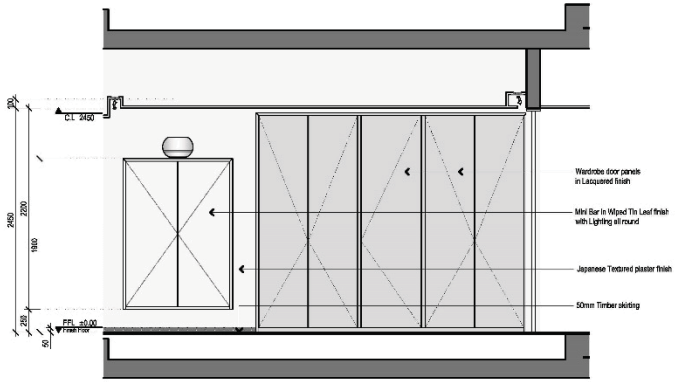


ELEVATION 1

Scale : 1 : 25

**DENNISTON**

INTERNATIONAL ARCHITECTS & PLANNERS LTD.
Letter Box No. 30, 26th Floor
UBN Tower, 10 Jalan P.Ramlee
50250 Kuala Lumpur
Tel. +60.3.2031 3416 Fax. +60.3.2031 3422
Email. denniston@denniston.com.my

GENERAL NOTES

All representations are the property of DENNISTON (DA), and may not be reproduced without written permission.

The dimensions indicated in the drawing must be cross -checked with the actual dimensions on site. Should the dimensions deviate, the Contractor shall produce shop drawings to amalgamate Denniston's design intention with the actual site dimensions. No reproduction of Denniston's drawing is allowed.

The Contractor should cross-checked all dimension at fittings with those in the CMS. Any contradiction should be raised immediately.

revision 1 date 18.10.2016 drawn S.L
- Revised Elevations
- Revised Finishes information

first issued date : 29th May 2016 drawn : Rusli

project title

**FOUR SEASONS HOTEL OTEMACHI**

client
**Mitsui & Co. LTD and Mitsui Fudosan Co.LTD**

job number
**1324**

discipline
**INTERIOR DESIGN**

stage
**PRELIMINARY DESIGN**


scale
**1 : 25**

drawing title
**GUESTROOM - SK2**


**WALK-IN WARDROBE AREA PLAN & ELEVATION 1**

drawing number
**ID-GR-SK2-302**


revision
**1**

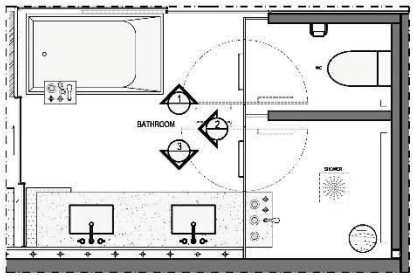



PLAN
Scale : 1 : 50

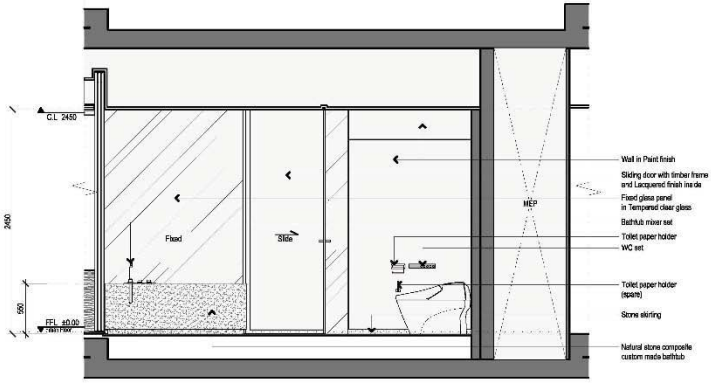


ELEVATION 1
Scale : 1 : 25

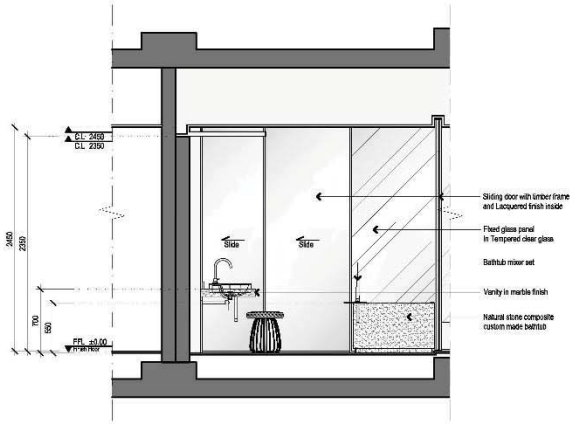


ELEVATION 2
Scale : 1 : 25

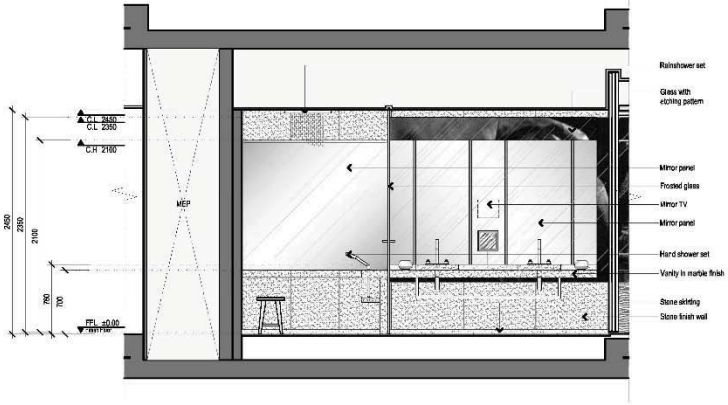


ELEVATION 3
Scale : 1 : 25

**DENNISTON**
INTERNATIONAL ARCHITECTS & PLANNERS LTD.
Letter Box No. 30, 26th Floor
UBN Tower, 10 Jalan P.Ramlee
50250 Kuala Lumpur
Tel. +60.3.2031 3416 Fax. +60.3.2031 3422
Email. denniston@denniston.com.my

GENERAL NOTES
All representations are the property of DENNISTON (DA), and may not be reproduced without written permission.
The dimensions indicated in the drawing must be cross -checked with the actual dimensions on site. Should the dimensions deviate, the Contractor shall produce shop drawings to amalgamate Denniston's design intention with the actual site dimensions. No reproduction of Denniston's drawing is allowed.
The Contractor should cross-checked all dimension et fittings with those in the OMS. Any contradiction should be raised immediately.

revision 1 date 18.10.2016 drawn S.L
- Revised Elevations
- Revised Finishes information

first issued date : 29th May 2016 drawn : Rusli

project title
**FOUR SEASONS HOTEL OTEMACHI**

client
**Mitsui & Co. LTD and Mitsui Fudosan Co.LTD**

job number
**1324**

discipline
**INTERIOR DESIGN**

stage
**PRELIMINARY DESIGN**

scale
**As shown**

drawing title
**BATHROOM - SK2**

**BATHROOM AREA PLAN, ELEVATION 1, 2 & 3**

drawing number **ID-GR-SK2-303** revision **1**

# 空間の中でのポジションか決定したら次に

1. インテリアデザインとの調整

2. 光として機能性は

3. 照明器具のスタイル確認

# 形や素材を考える

1. インテリアの中での照明器具のポジション

2. インテリアマテリアルとの調整

3. 大きさ、高さ、長さの再確認

# 照明器具のスタイル、素材とディティール

1. スチール、アルミ、その他
2. プラスチック、樹脂
3. ファブリック
4. 木やセラミック

# 設置方法を考えよう


1. 天井に吊り下げる
2. 天井に直取り付け
3. 壁に取り付ける
4. 床に固定する
5. 床に置く
6. テーブルの上におく

# 灯かりを考える

1. グローさせる
2. スポットさせる
3. 間接する
4. 装飾的に扱う


このような考案プロセスが終わると


次に描いて見よう！

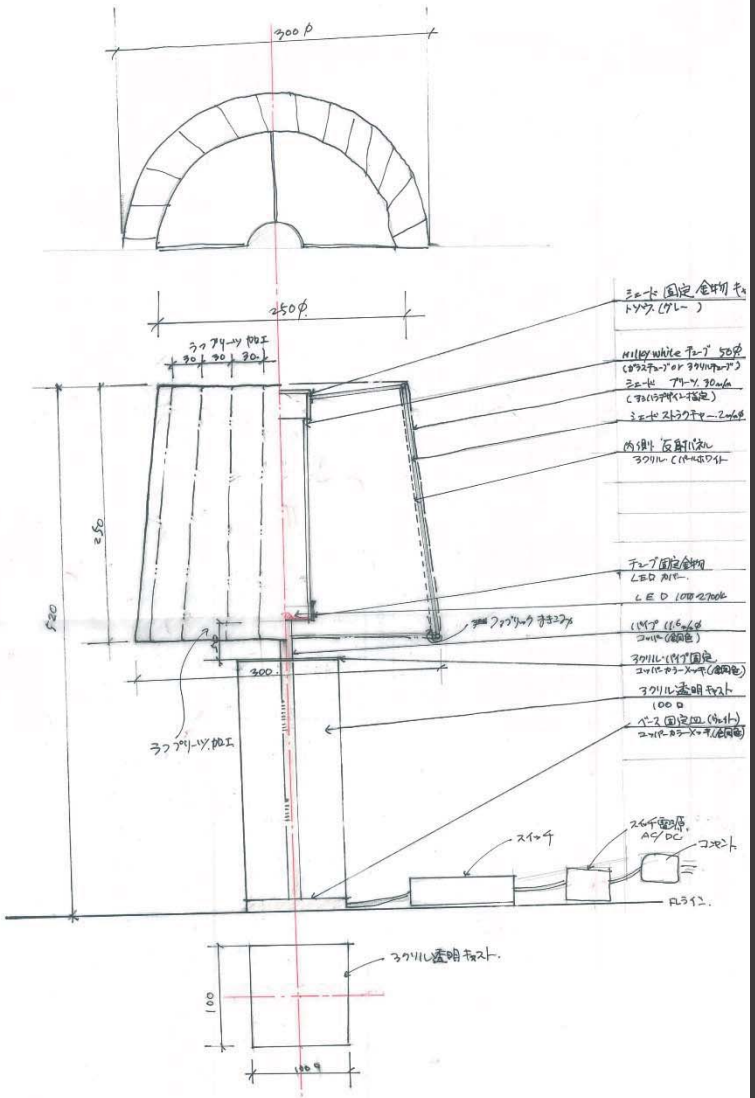
300φ
250φ
ラップアリーツ加工
30
30
30
250
300
ミラーテープ固定金物キャストシルバー(グレー)
Milky White テープ 50φ
(ガラステープ or アクリルテープ)
ミラーテープ アリーツ 30mm
(アルバラテープ打ち固定)
ミラーテープ ストラクチャー 2mmφ
内側 反射加工
アクリル(パールホワイト)
テープ固定金物
LED 加工
LED 10mm 2700K
(内径 11.6mmφ
カッパー(銅色))
アクリル(内径固定
カッパーカラーメッキ(銅色))
アクリル透明キャスト
100φ
ベース固定ねじ(ホワイト)
カッパーカラーメッキ(銅色)
スイッチ
スイッチ電源
AC/DC
コンセント
ACライン
アクリル透明キャスト
100
100φ

北海道 ○○

1/3

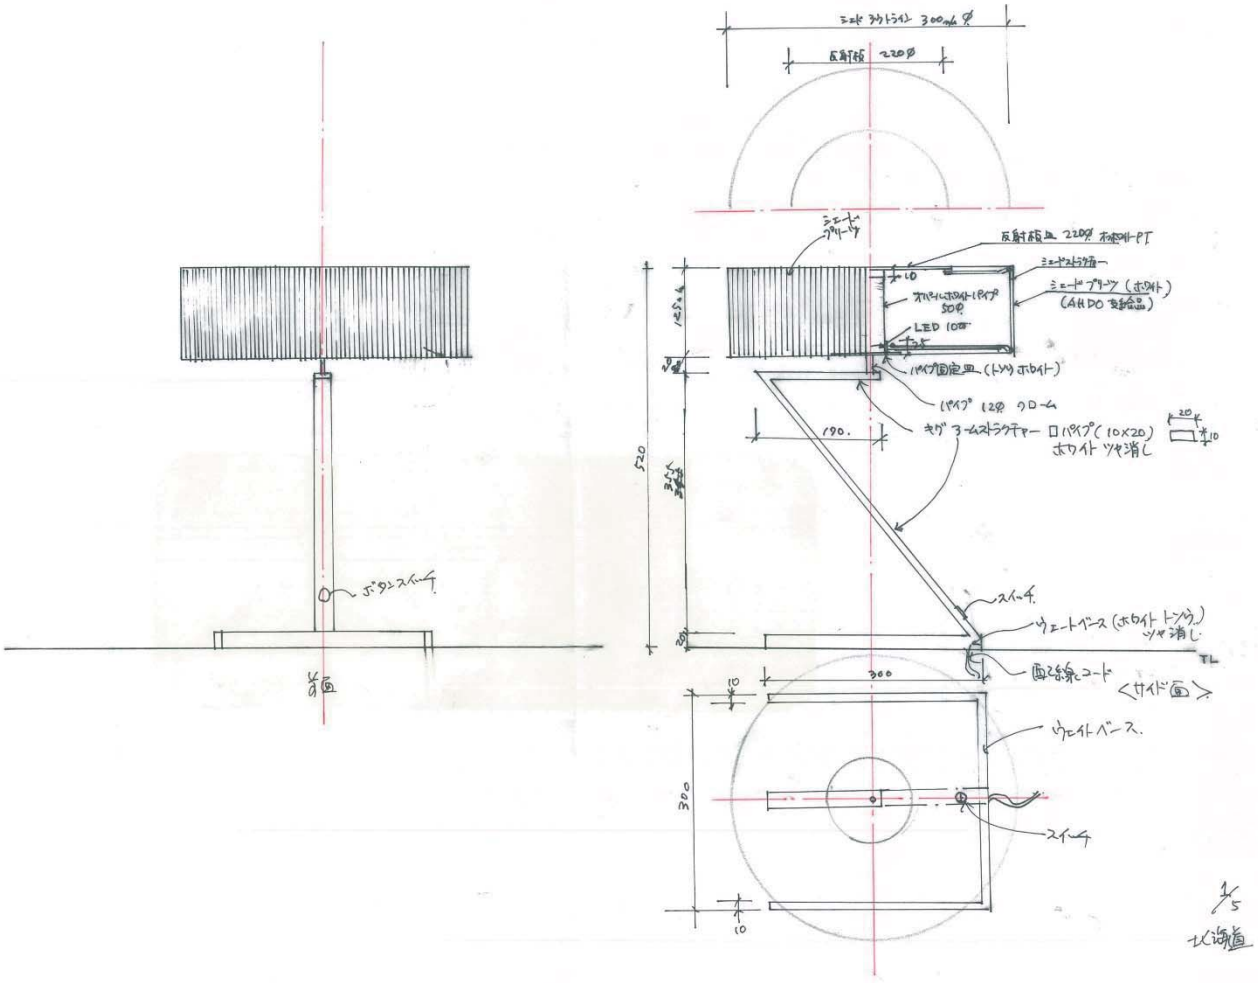
ミニドライト 300mm Φ
反射板 220Φ
反射板 220Φ ホワイトPT
ミニードブラケット
LD
ミニードストラクチャー
ミニードブラケット（ホワイト）
(AHDO 登録品)
LED 10W
ホワイトPT
パイプ固定具（トメ）ホワイト
パイプ 12Φ クローム
キグミームストラクチャー
ロパイプ（10×20）
ホワイト ツヤ消し
スイッチ
ウェートベース（ホワイト トメ）
ツヤ消し
TL
両芯線コード
<サイド面>
ウェイトベース
スイッチ
ボタンスイッチ
背面
1/5
北海道

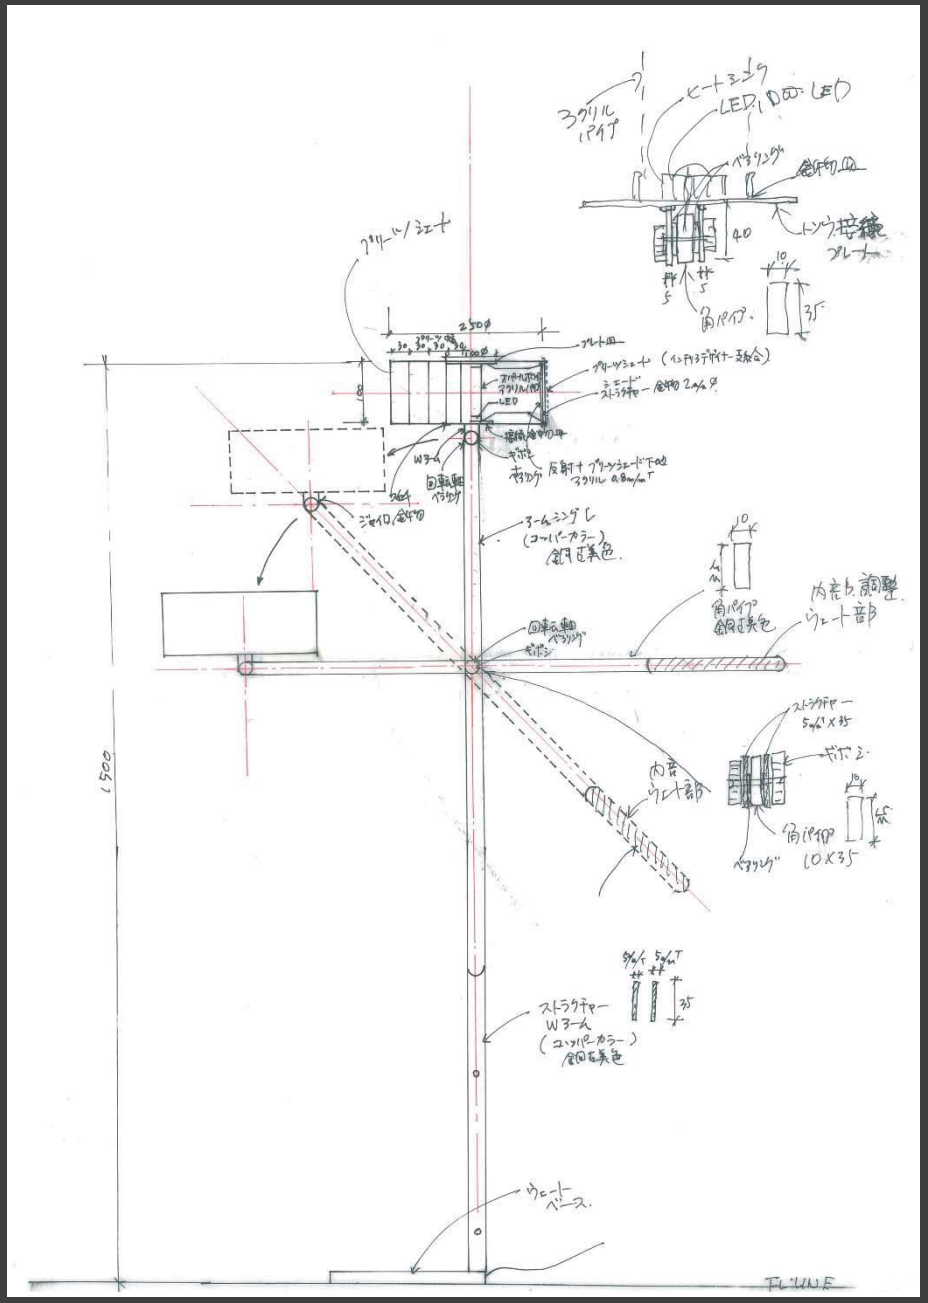
ヒートミラー
LED
ベラリング
トンカ接続
プレート
角パイプ
プリーツシェード
ストラクチャー
LED
回転軸
ベアリング
ギボシ
ジャイロ金物
ルーバーブラケット
内径ウェート部
ウェートベース
TUNE


# プロセス1：　スケマティック

# プロセス2： デザイン図

# プロセス3:　詳細記入

パーツごとに分離した

部分ディティール

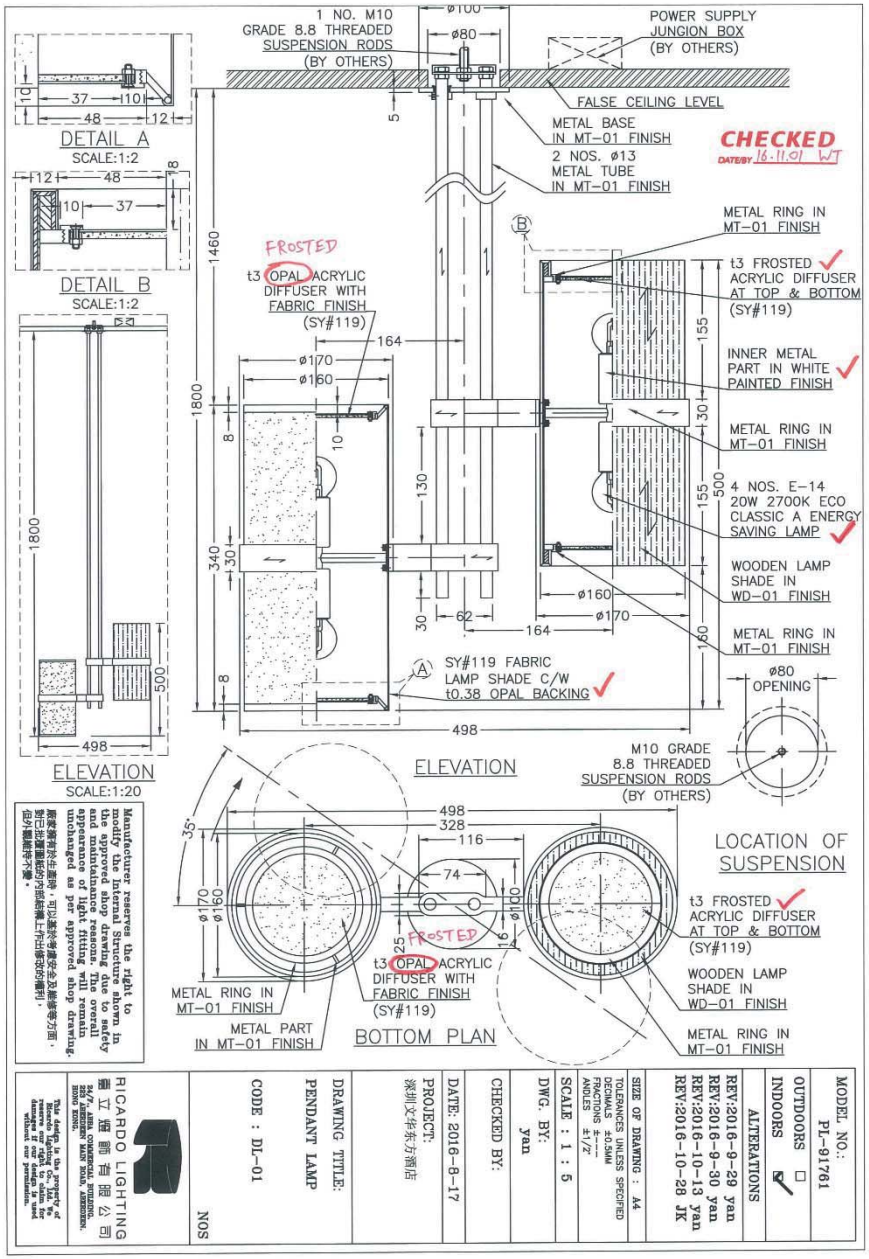


| | |
|---|---|
| MODEL NO.: | PI-01761 |
| OUTDOORS | □ |
| INDOORS | ☑ |
| ALTERATIONS | |
| REV:2016-9-29 yan | |
| REV:2016-9-30 yan | |
| REV:2016-10-13 yan | |
| REV:2016-10-28 JK | |
| SIZE OF DRAWING : A4 | |
| TOLERANCES UNLESS SPECIFIED DECIMALS ±0.5MM FRACTIONS ±1/2" ANGLES ±1° | |
| SCALE : 1 : 5 | |
| DWG. BY: yan | |
| CHECKED BY: | |
| DATE: 2016-8-17 | |
| PROJECT: 深圳文华东方酒店 | |
| DRAWING TITLE: PENDANT LAMP | |
| CODE : DL-01 | |
| QTY: NOS | |

RICARDO LIGHTING 雷立燈飾有限公司
RM 2, 4/F., HOLIDAY MANSION, 43 LYTTON ROAD, MID-LEVEL, HONG KONG.


This design is the property of Ricardo Lighting Co., Ltd. and reserves our right to claim for damages for any unauthorized use without our permission.

Manufacturer reserves the right to modify the above specification in the design, material, construction due to safety and maintainance reasons. The overall appearance of light fitting will remain unchanged as per approved shop drawing.

| | |
|---|---|
| MODEL NO.: | BL-11628 |
| OUTDOORS ☐ INDOORS ☑ | |
| ALTERATIONS | |
| REV:2016-9-29 yan | |
| REV:2016-9-30 yan | |
| REV:2016-10-13 yan | |
| REV:2016-10-31 JK | |
| SIZE OF DRAWING : A4 | |
| TOLERANCES UNLESS SPECIFIED DECIMALS ±0.5MM FRACTIONS ±1/2" ANGLES ±1° | |
| SCALE : 1 : 7.5 | |
| DWG. BY: yan | |
| CHECKED BY: | |
| DATE: 2016-8-18 | |
| PROJECT: 深圳文华东方酒店 | |
| DRAWING TITLE: WALL LAMP | |
| CODE : DL-02 | |
| NOS | |

RICARDO LIGHTING 香立照明有限公司

This drawing is the property of RICARDO LIGHTING CO., LTD. reserves the right to claim for damages if any unauthorized use without our permission.

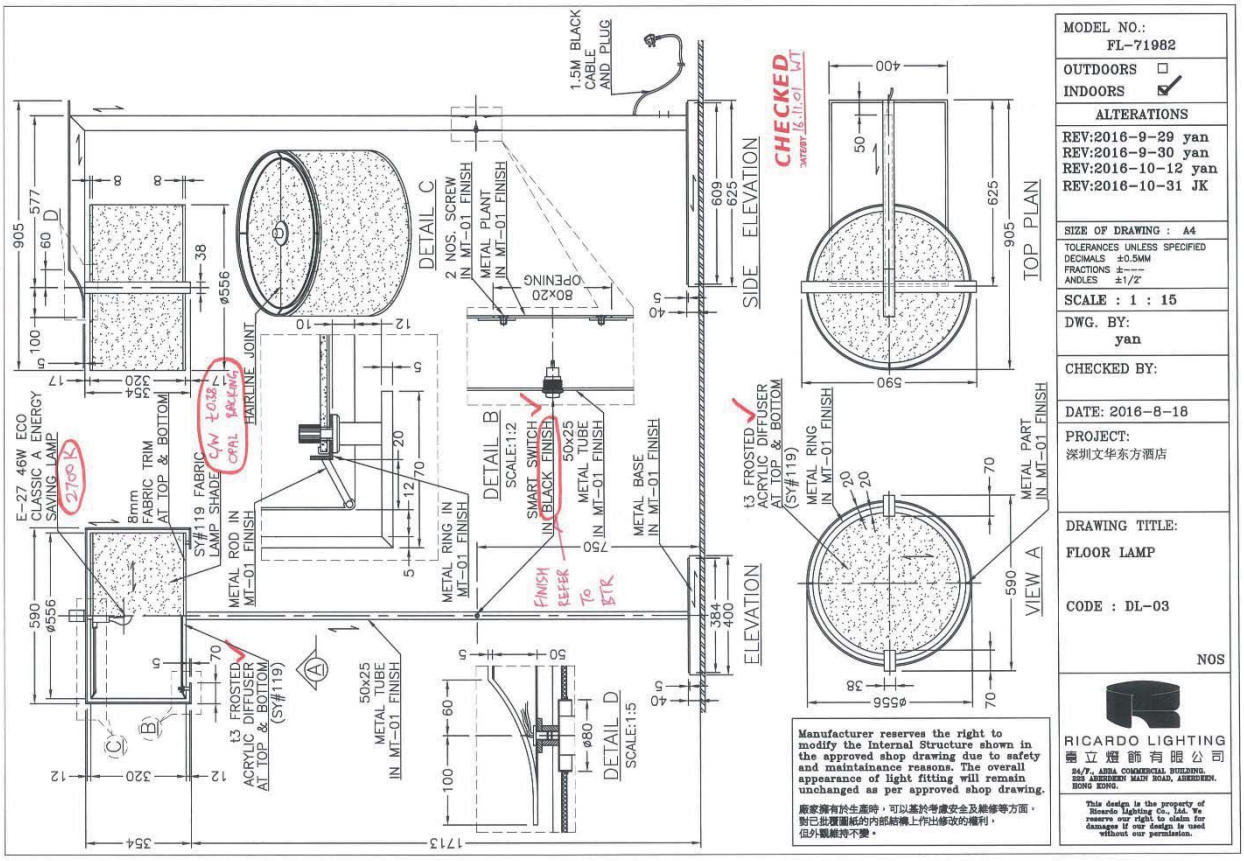



| | |
|---|---|
| MODEL NO.: | FL-71982 |
| OUTDOORS | ☐ |
| INDOORS | ☑ |
| ALTERATIONS | |
| REV:2016-9-29 yan<br>REV:2016-9-30 yan<br>REV:2016-10-12 yan<br>REV:2016-10-31 JK | |
| SIZE OF DRAWING : | A4 |
| TOLERANCES UNLESS SPECIFIED<br>DECIMALS ±0.5MM<br>FRACTIONS ±1/16<br>ANDLES ±1/2° | |
| SCALE : | 1 : 15 |
| DWG. BY: | yan |
| CHECKED BY: | |
| DATE: | 2016-8-18 |
| PROJECT: | 深圳文华东方酒店 |
| DRAWING TITLE: | FLOOR LAMP |
| CODE : | DL-03 |
| | NOS |

RICARDO LIGHTING
雷立燈飾有限公司
24/F., ABBA COMMERCIAL BUILDING, 223 ABERDEEN MAIN ROAD, ABERDEEN, HONG KONG.

Manufacturer reserves the right to modify the Internal Structure shown in the approved shop drawing due to safety and maintainance reasons. The overall appearance of light fitting will remain unchanged as per approved shop drawing.

廠家擁有於生產時，可以基於考慮安全及維修等方面，對已批覆圖紙的內部結構上作出修改的權利，但外觀維持不變。

This design is the property of Ricardo Lighting Co., Ltd. We reserve our right to claim for damages if our design is used without our permission.

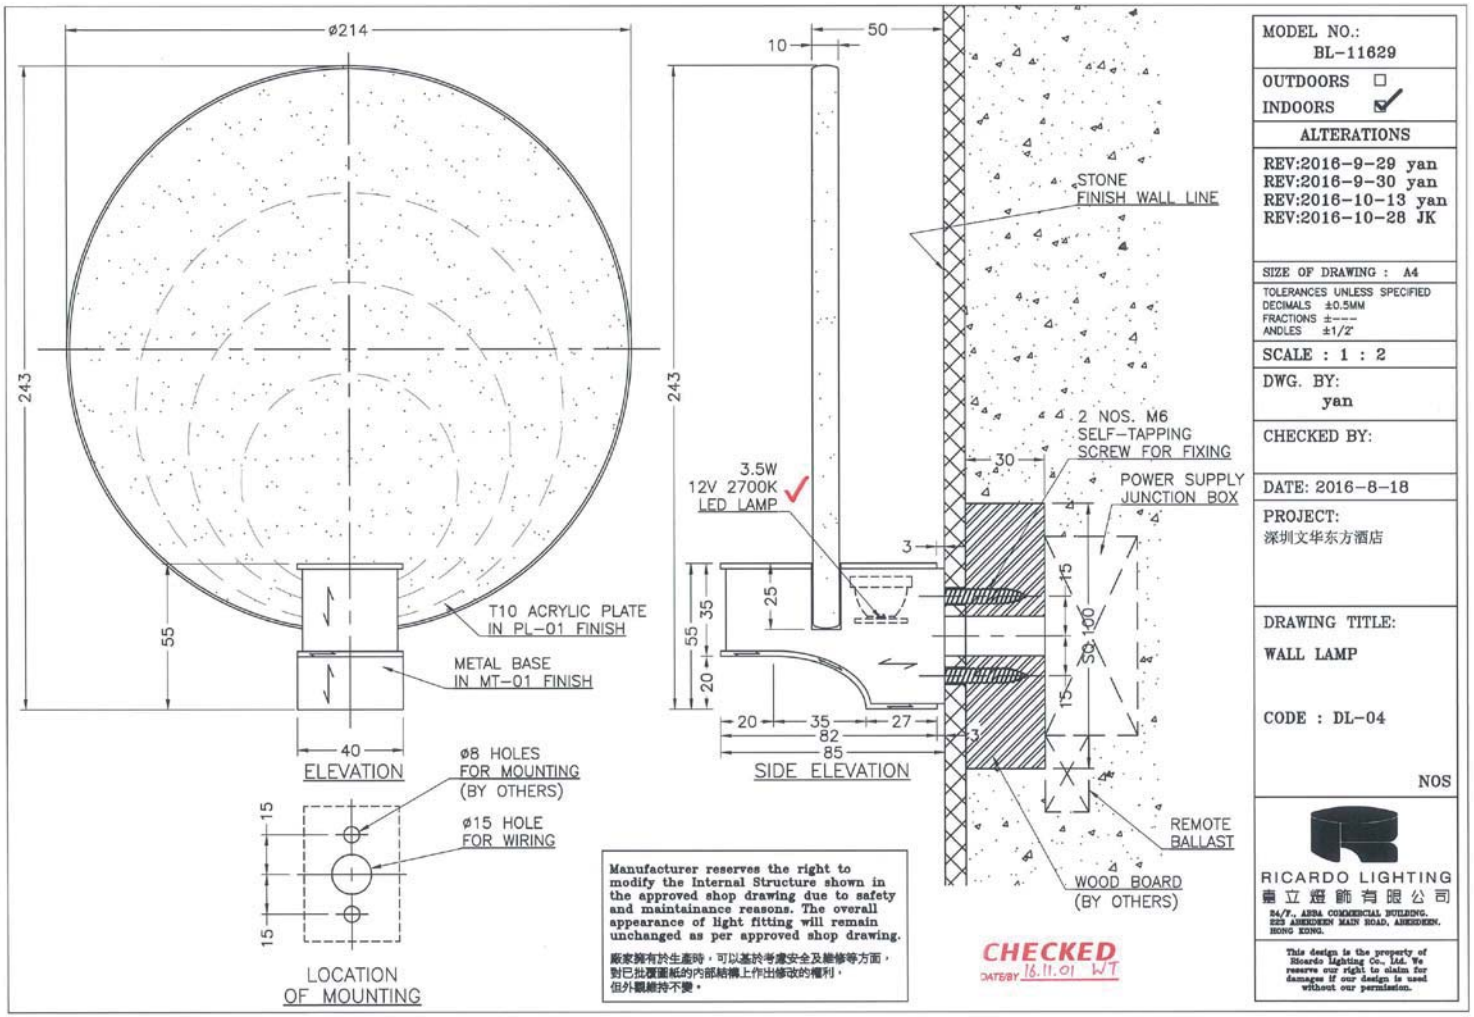


Manufacturer reserves the right to modify the Internal Structure shown in the approved shop drawing due to safety and maintainance reasons. The overall appearance of light fitting will remain unchanged as per approved shop drawing.

廠家擁有於生產時，可以基於考慮安全及維修等方面，對已批覆圖紙的內部結構上作出修改的權利，但外觀維持不變。

CHECKED
DATE/BY 16.11.01 WT

MODEL NO.:
BL-11629

OUTDOORS ☐
INDOORS ☑

ALTERATIONS

REV:2016-9-29 yan
REV:2016-9-30 yan
REV:2016-10-13 yan
REV:2016-10-28 JK

SIZE OF DRAWING : A4

TOLERANCES UNLESS SPECIFIED
DECIMALS ±0.5MM
FRACTIONS ±---
ANDLES ±1/2'

SCALE : 1 : 2

DWG. BY:
yan

CHECKED BY:

DATE: 2016-8-18

PROJECT:
深圳文华东方酒店

DRAWING TITLE:
WALL LAMP


CODE : DL-04

NOS




RICARDO LIGHTING
盛立燈飾有限公司
24/F., ABBA COMMERCIAL BUILDING.
223 ASHLEY MAIN ROAD, ASHLEY.
HONG KONG.

This design is the property of Ricardo Lighting Co., Ltd. We reserve our right to claim for damages if our design is used without our permission.

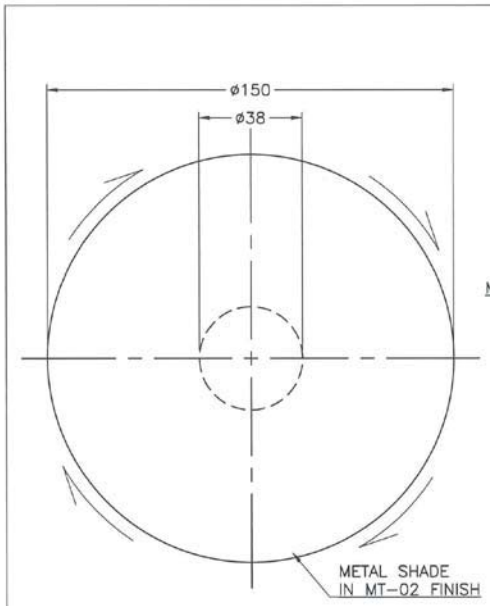



ELEVATION

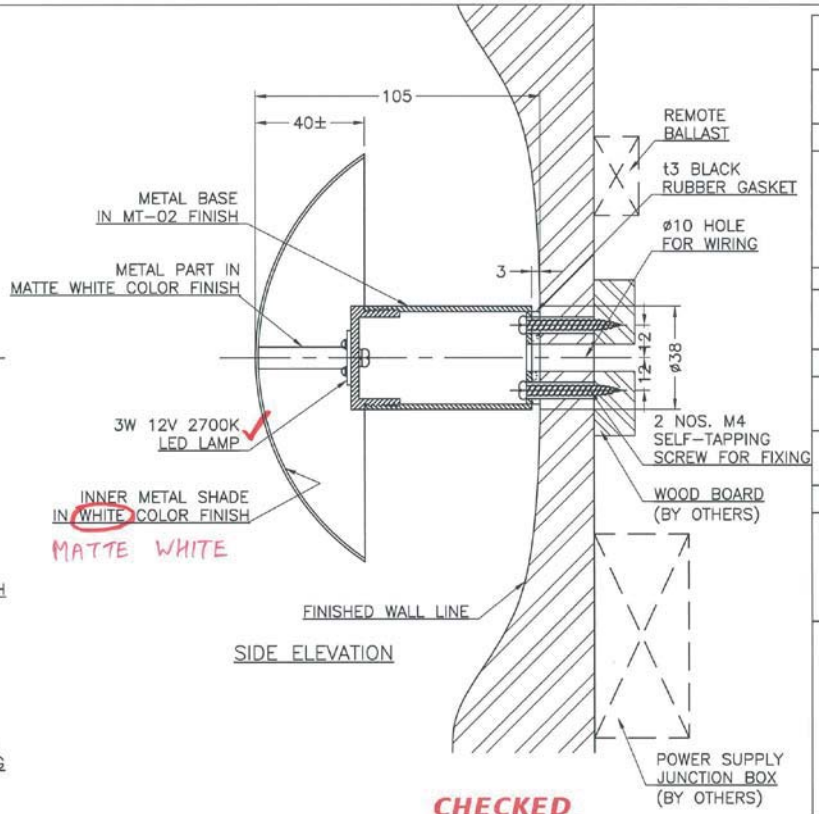


SIDE ELEVATION

CHECKED
DATE/BY 16.11.01 WT

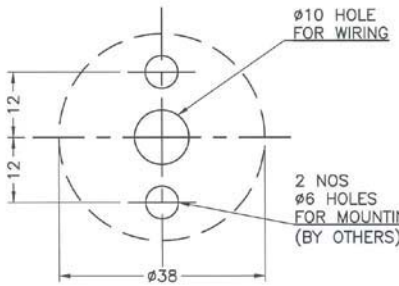


LOCATION OF MOUNTING
SCALE 1:1


Manufacturer reserves the right to modify the Internal Structure shown in the approved shop drawing due to safety and maintainance reasons. The overall appearance of light fitting will remain unchanged as per approved shop drawing.

廠家擁有於生產時，可以基於考慮安全及維修等方面，對已批覆圖紙的內部結構上作出修改的權利，但外觀維持不變。

| | |
|---|---|
| MODEL NO.: | BL-11630 |
| OUTDOORS | ☐ |
| INDOORS | ☑ |
| ALTERATIONS | |
| REV:2016-9-29 yan<br>REV:2016-9-30 yan<br>REV:2016-10-13 yan<br>REV:2016-10-28 JK | |
| SIZE OF DRAWING : | A4 |
| TOLERANCES UNLESS SPECIFIED<br>DECIMALS ±0.5MM<br>FRACTIONS ±----<br>ANDLES ±1/2° | |
| SCALE : | 1 : 2 |
| DWG. BY: | yan |
| CHECKED BY: | |
| DATE: | 2016-8-18 |
| PROJECT: | 深圳文华东方酒店 |
| DRAWING TITLE: | WALL LAMP |
| CODE : | DL-05 |
| | NOS |

RICARDO LIGHTING
雷立燈飾有限公司
24/F., ABBA COMMERCIAL BUILDING,
223 ABERDEEN MAIN ROAD, ABERDEEN,
HONG KONG.


This design is the property of Ricardo Lighting Co., Ltd. We reserve our right to claim for damages if our design is used without our permission.

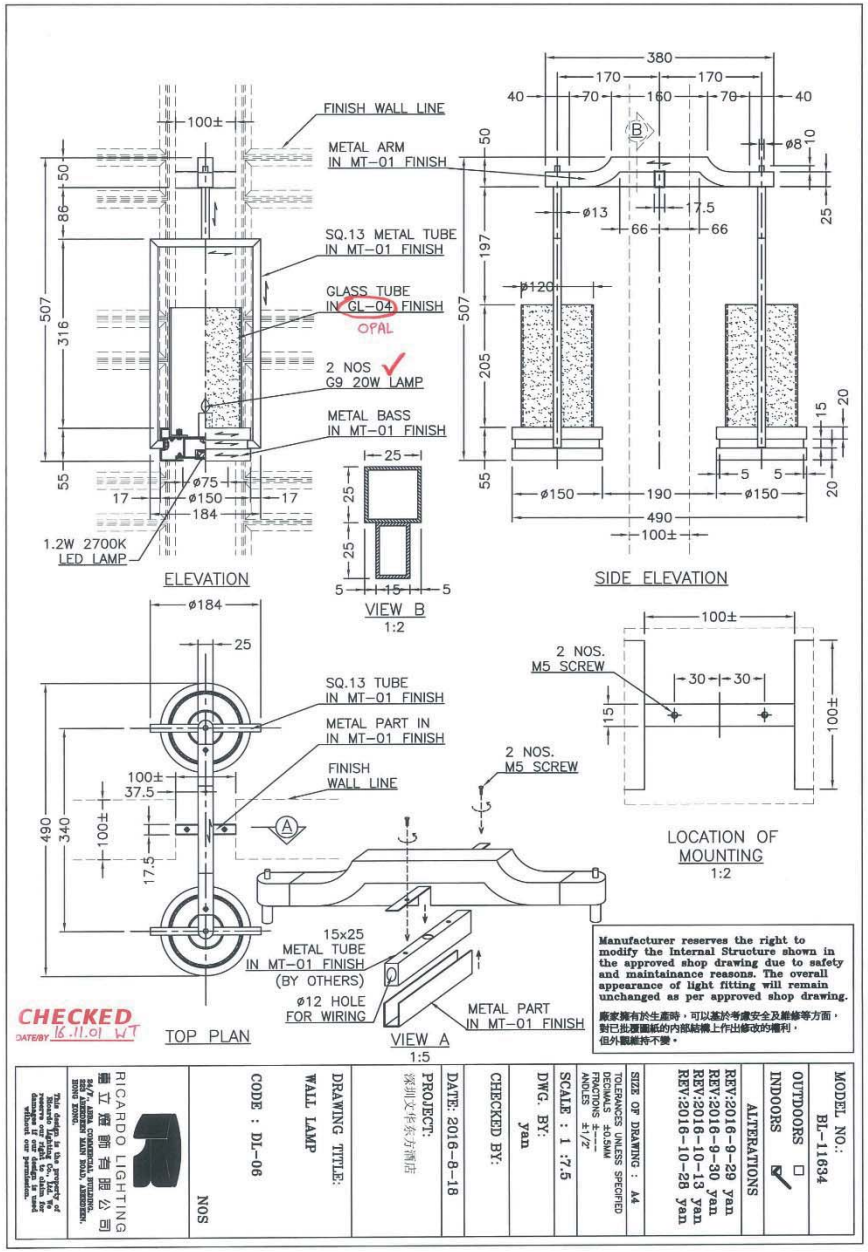


| | |
|---|---|
| MODEL NO.: | BL-11634 |
| OUTDOORS □ INDOORS ☑ | |
| ALTERATIONS | |
| | REV:2016-9-29 yan |
| | REV:2016-9-30 yan |
| | REV:2016-10-13 yan |
| | REV:2016-10-28 yan |
| SIZE OF DRAWING : A4 | |
| TOLERANCES UNLESS SPECIFIED DECIMALS ±0.1MM FRACTIONS ±1/2" ANGLES ±1° | |
| SCALE : 1 :7.5 | |
| DWG. BY: yan | |
| CHECKED BY: | |
| DATE: 2016-8-18 | |
| PROJECT: 深圳文华东方酒店 | |
| DRAWING TITLE: WALL LAMP | |
| CODE : DL-06 | |
| NOS | |

RICARDO LIGHTING 雷立燈飾有限公司
RM A, 4/FDA, CHEUNG SHA COMMERCIAL BUILDING, 220 ABERDEEN MAIN ROAD, ABERDEEN, HONG KONG.

"Ricardo Lighting Co., Ltd." is the property of Ricardo Lighting Co., Ltd. and reserves all rights to alter and publish this drawing without our permission.

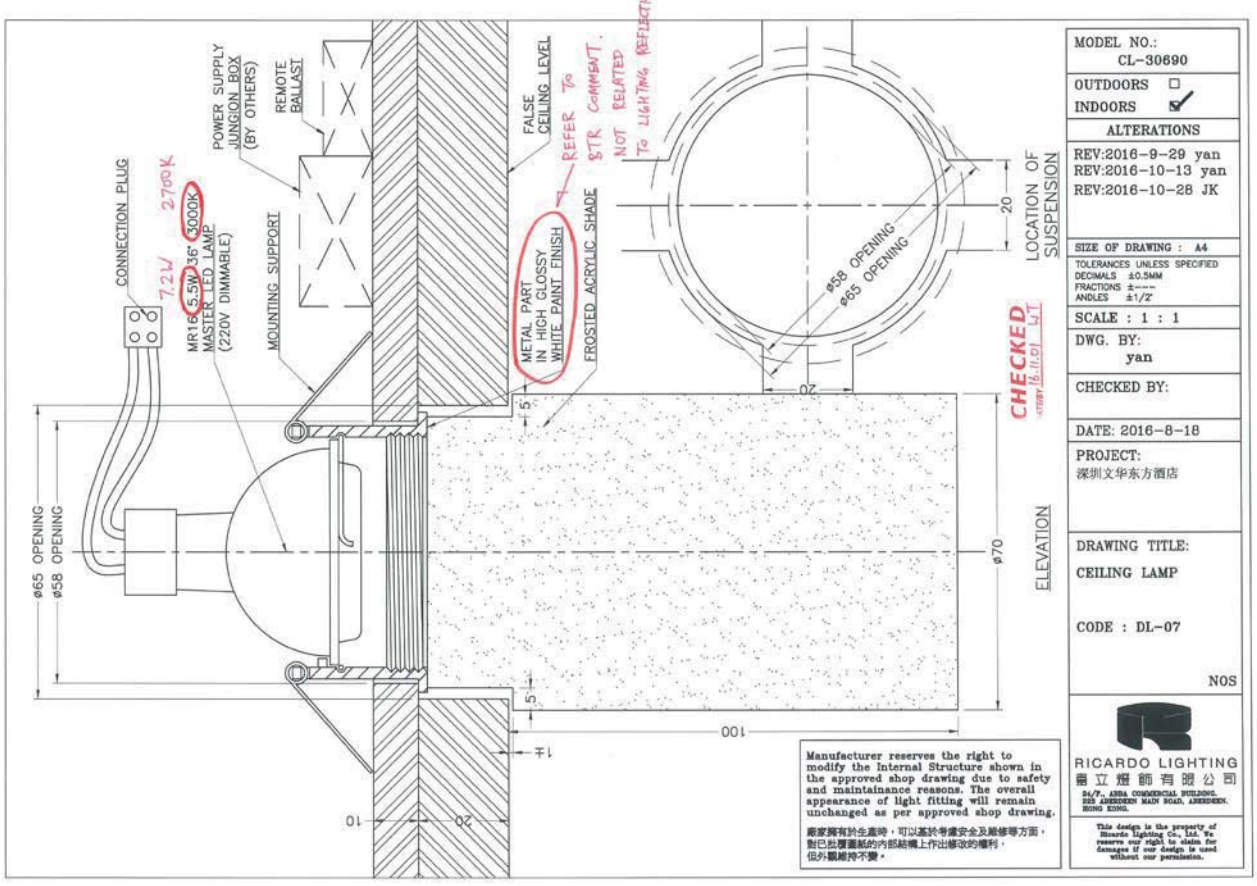



| | |
|---|---|
| MODEL NO.: | CL-30690 |
| OUTDOORS | ☐ |
| INDOORS | ☑ |
| ALTERATIONS | |
| REV:2016-9-29 yan<br>REV:2016-10-13 yan<br>REV:2016-10-28 JK | |
| SIZE OF DRAWING : | A4 |
| TOLERANCES UNLESS SPECIFIED<br>DECIMALS ±0.5MM<br>FRACTIONS ±----<br>ANGLES ±1/2° | |
| SCALE : | 1 : 1 |
| DWG. BY: | yan |
| CHECKED BY: | |
| DATE: | 2016-8-18 |
| PROJECT: | 深圳文华东方酒店 |
| DRAWING TITLE: | CEILING LAMP |
| CODE : | DL-07 |
| | NOS |


Manufacturer reserves the right to modify the Internal Structure shown in the approved shop drawing due to safety and maintainance reasons. The overall appearance of light fitting will remain unchanged as per approved shop drawing.

廠家擁有於生產時，可以基於考慮安全及維修等方面，對已批覆圖紙的內部結構上作出修改的權利，但外觀維持不變。

RICARDO LIGHTING
雷立燈飾有限公司
24/F., ABBA COMMERCIAL BUILDING, 295 ABERDEEN MAIN ROAD, ABERDEEN, HONG KONG.

This design is the property of Ricardo Lighting Co., Ltd. We reserve our right to claim for damages if our design is used without our permission.

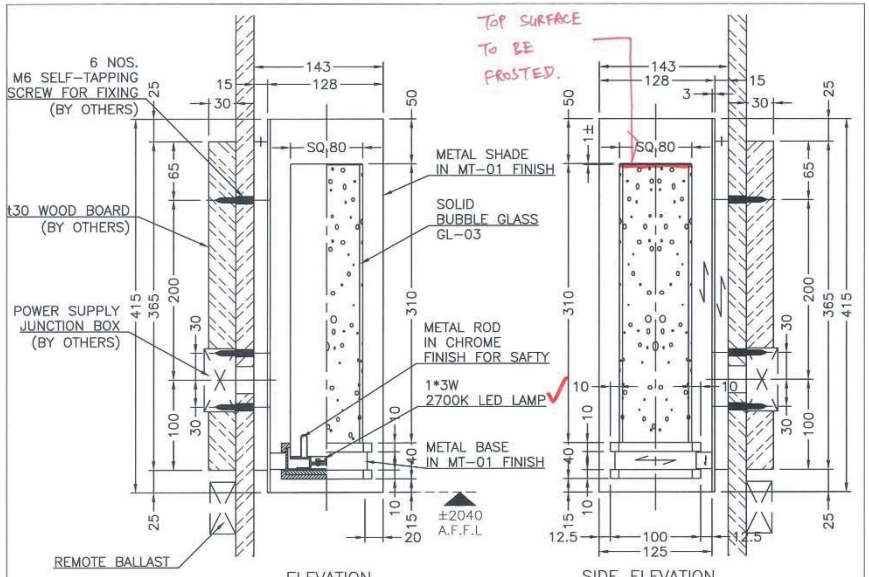

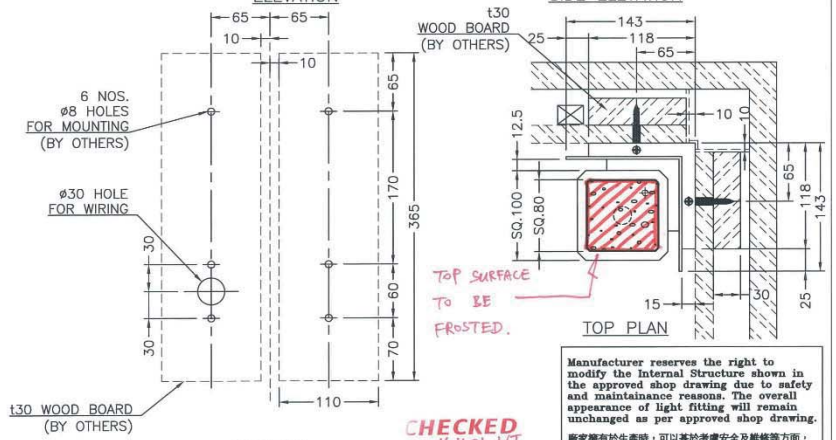
LOCATION
OF MOUNTING

CHECKED
DATE/BY 16.11.01 WT


**Manufacturer reserves the right to modify the Internal Structure shown in the approved shop drawing due to safety and maintainance reasons. The overall appearance of light fitting will remain unchanged as per approved shop drawing.**

**廠家擁有於生產時，可以基於考慮安全及維修等方面，對已批覆圖紙的內部結構上作出修改的權利，但外觀維持不變。**

| | |
|---|---|
| MODEL NO.: | BL-11636 |
| OUTDOORS □ INDOORS ☑ | |
| ALTERATIONS | |
| REV:2016-9-29 yan | |
| REV:2016-9-30 yan | |
| REV:2016-10-13 yan | |
| REV:2016-10-28 JK | |
| SIZE OF DRAWING : A4 | |
| TOLERANCES UNLESS SPECIFIED<br>DECIMALS ±0.5MM<br>FRACTIONS ±1/2"<br>ANGLES ±1° | |
| SCALE : 1 : 5 | |
| DWG. BY: | yan |
| CHECKED BY: | |
| DATE: 2016-8-18 | |
| PROJECT: | 深圳文华东方酒店 |
| DRAWING TITLE: | WALL LAMP |
| CODE : DL-08 | |
| NOS | |

RICARDO LIGHTING
理立照明有限公司
RM A, 10/F, CONCORD BUILDING, 250 JOHNSTON ROAD, WANCHAI, HONG KONG.


This drawing is the property of RICARDO LIGHTING and we reserve our right to alter, for manufacturing purposes, without our permission.

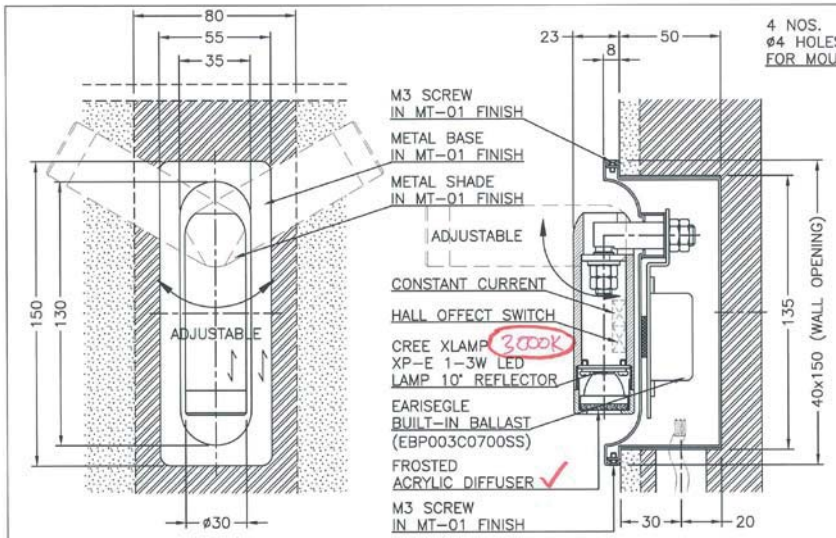


ELEVATION

SIDE ELEVATION

LOCATION
OF MOUNTING

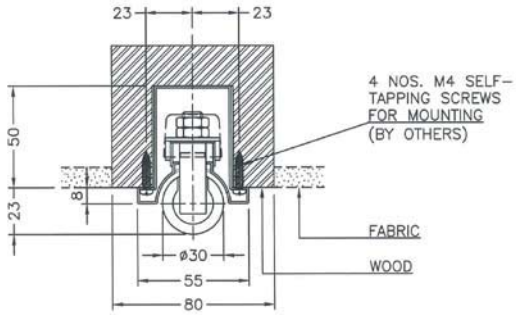


SECTIONAL (A)

Manufacturer reserves the right to modify the Internal Structure shown in the approved shop drawing due to safety and maintainance reasons. The overall appearance of light fitting will remain unchanged as per approved shop drawing.

廠家擁有於生產時，可以基於考慮安全及維修等方面，對已批覆圖紙的內部結構上作出修改的權利，但外觀維持不變。

MODEL NO.:
BL-11500

OUTDOORS ☐
INDOORS ☑

ALTERATIONS

REV:2016-9-30 yan
REV:2016-10-29 KING

SIZE OF DRAWING : A4

TOLERANCES UNLESS SPECIFIED
DECIMALS ±0.5MM
FRACTIONS ±---
ANDLES ±1/2'

SCALE : 1 : 2.5

DWG. BY:
KING

CHECKED BY:

DATE: 2016-9-29

PROJECT:
深圳文华东方酒店

DRAWING TITLE:
READING LAMP

CODE : DL-09

NOS.

RICARDO LIGHTING
嘉立燈飾有限公司
24/F., ABBA COMMERCIAL BUILDING,
225 ABERDEEN MAIN ROAD, ABERDEEN,
HONG KONG.

This design is the property of Ricardo Lighting Co., Ltd. We reserve our right to claim for damages if our design is used without our permission.